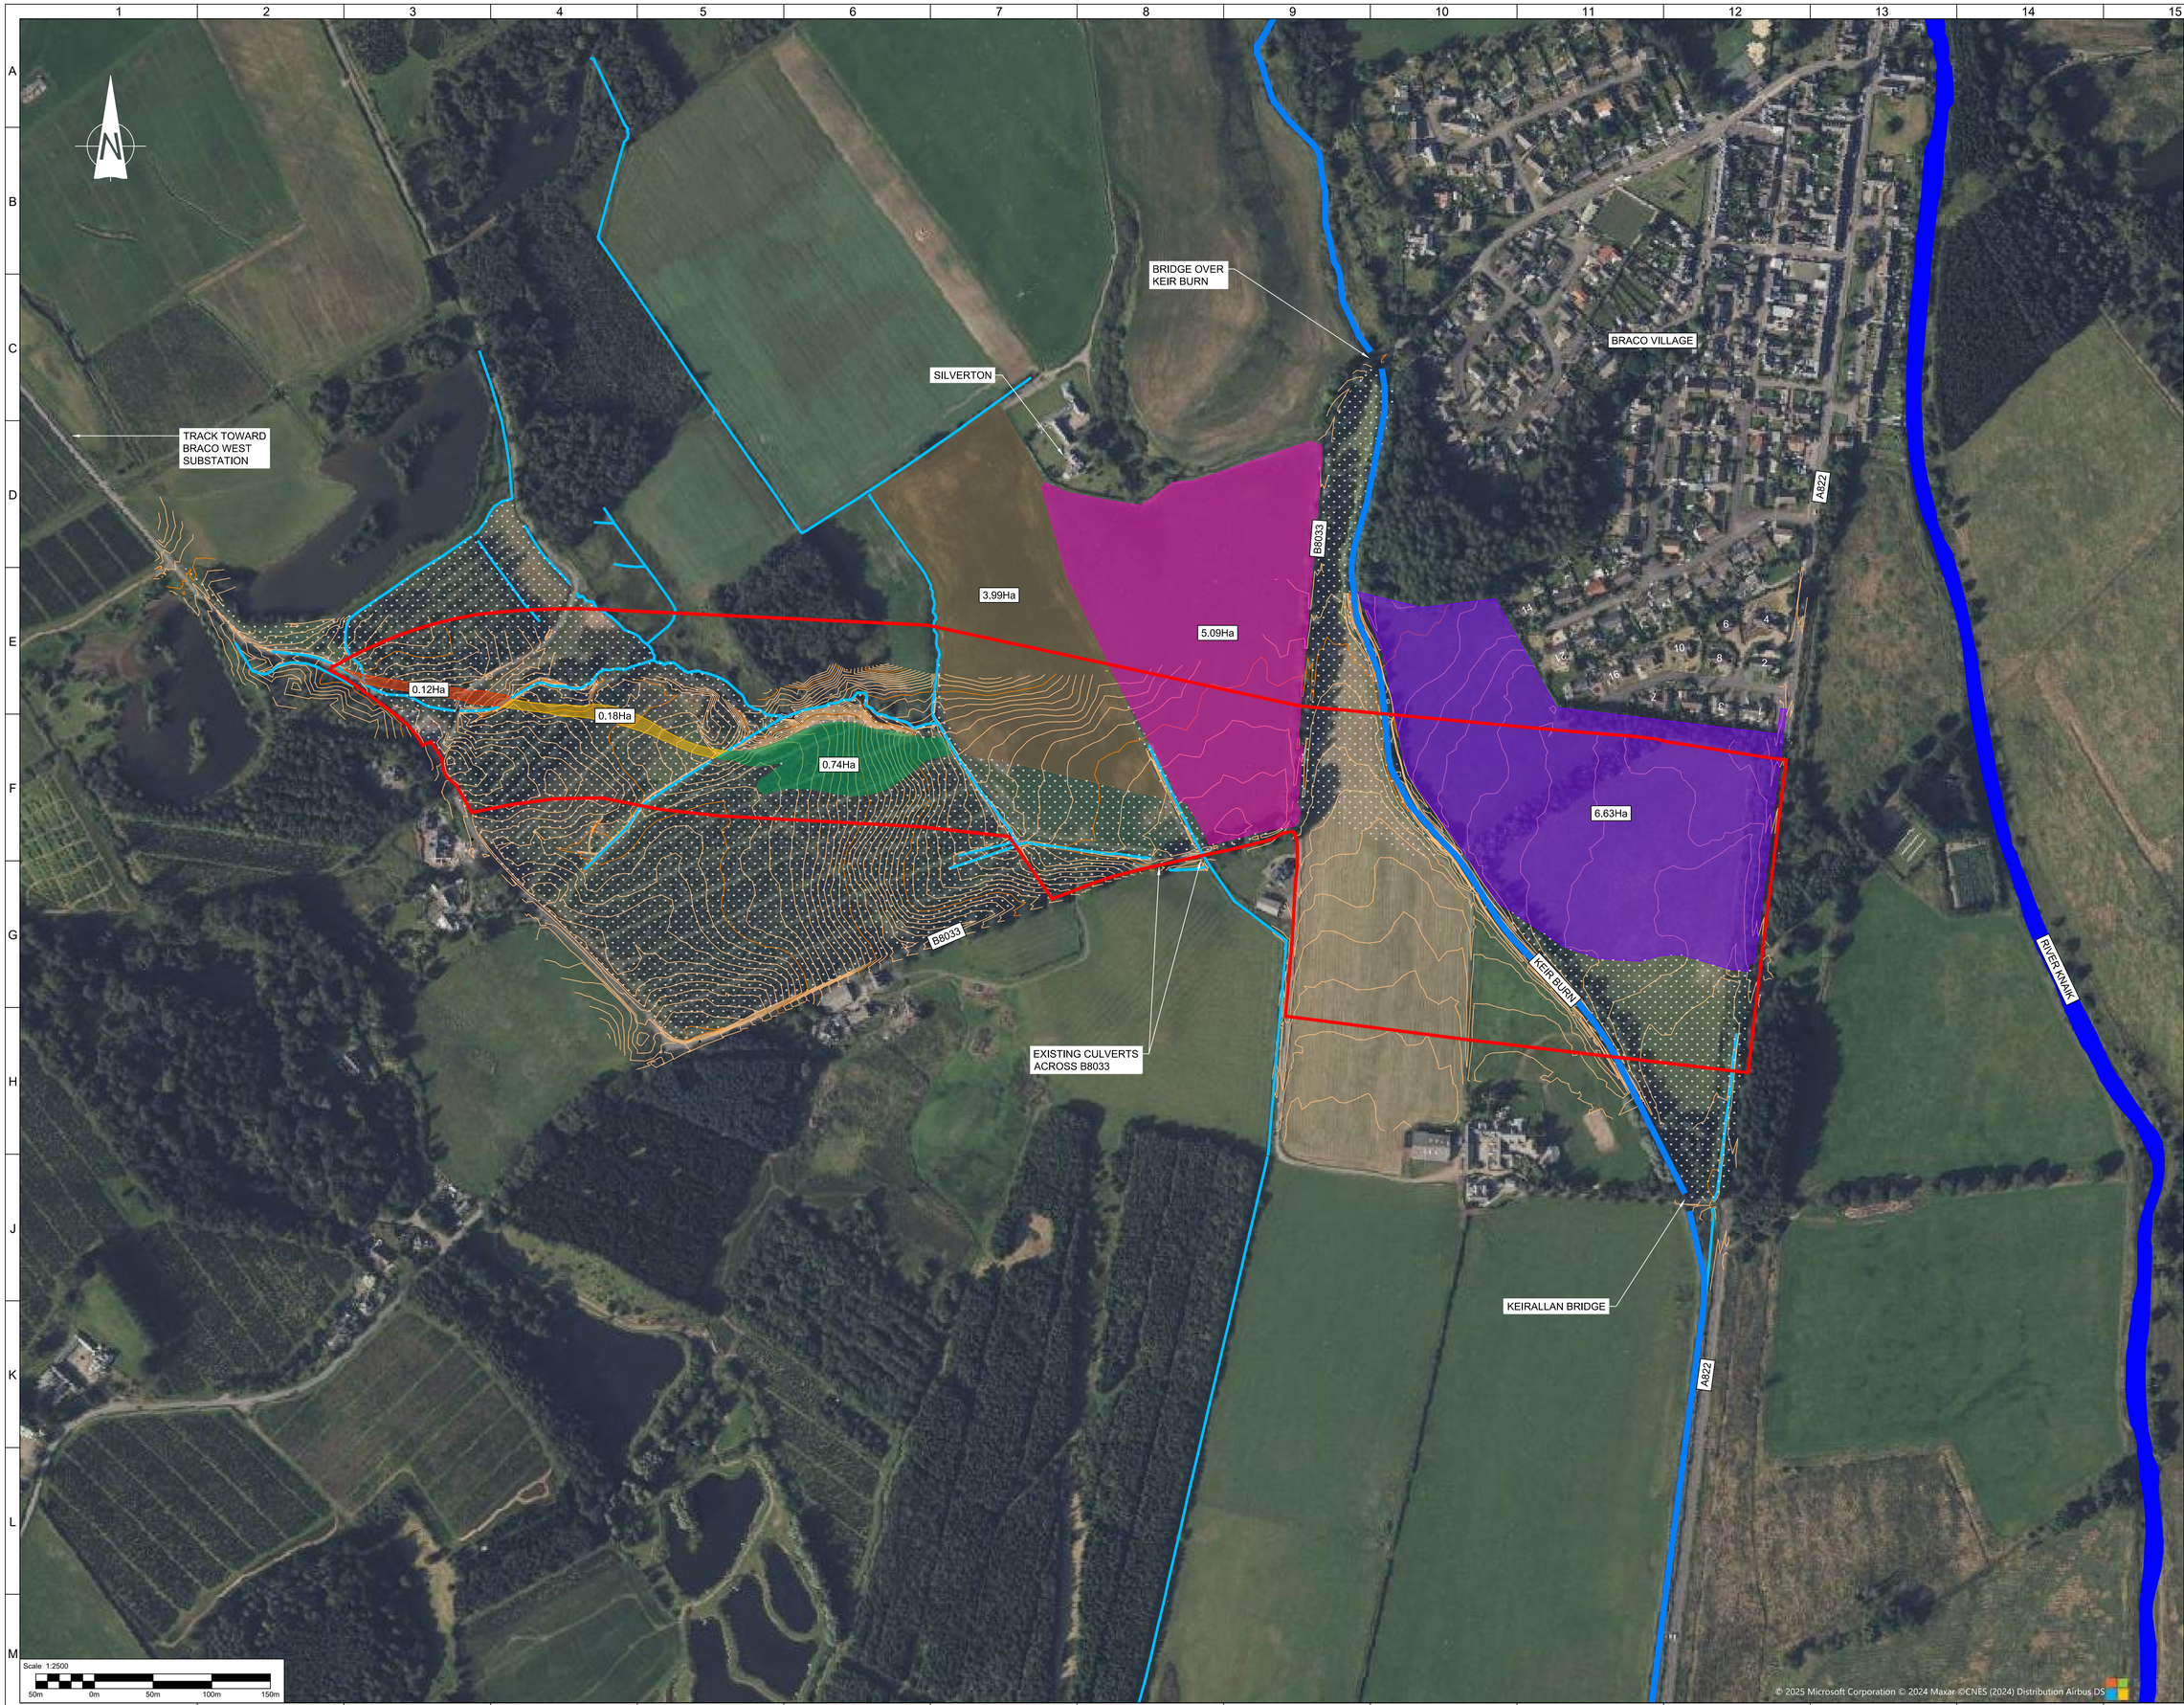

SCALE = 1:50,000

NOTES:

1. ONLY SCALE FOR PLANNING PURPOSES.
2. ALL DIMENSIONS ARE SHOWN IN METRES UNLESS OTHERWISE STATED.
3. THE DRAWING IS TO BE PRINTED IN COLOUR.
4. THIS DRAWING SHALL NOT BE USED FOR CONSTRUCTION PURPOSE.
5. FOR MORE DETAILS ON THE PROPOSED HAUL TRACK DEVELOPMENT REFER TO PLAN AND PROFILE DRAWING NUMBERS CMBS-LT520-BB-TRAC-ZZ-D-H-0001 AND CMBS-LT520-BB-TRAC-ZZ-D-H-0002.
6. CONTOURS SHOWN ON THE DRAWING ARE BASED ON TOPOGRAPHICAL SURVEY CONDUCTED AS PART OF THE PROPOSED DEVELOPMENT.
7. THE AREAS SHOWN REPRESENT PRE-DEVELOPMENT CATCHMENT AREAS CONTRIBUTING TO PROPOSED DRAINAGE NETWORKS. FOR LOCATION OF PROPOSED DRAINAGE OUTFALLS REFER TO DRAWING NUMBER CMBS-LT520-BB-TRAC-ZZ-D-H-0030.
8. THE AREAS THAT NATURALLY DRAIN INTO THE EXISTING DITCH OR WHERE RUNOFF IS CAPTURED BY CUTOFF DITCHES IN THE PROPOSED DEVELOPMENT HAVE BEEN SHOWN AS NON CONTRIBUTING AREAS FOR CONSISTENCY.

KEY:

- BRACO HAUL TRACK RED LINE BOUNDARY
- RIVER KNAIK
- KEIR BURN
- LOCAL DITCHES
- MAJOR CONTOURS (5m INTERVALS)
- MINOR CONTOURS (0.5m INTERVALS)
- PRE-DEVELOPMENT CATCHMENT 1A
- PRE-DEVELOPMENT CATCHMENT 2A
- PRE-DEVELOPMENT CATCHMENT 3A
- PRE-DEVELOPMENT CATCHMENT 4A
- PRE-DEVELOPMENT CATCHMENT 5A
- PRE-DEVELOPMENT CATCHMENT 6A
- NON CONTRIBUTING CATCHMENT

DRAWN	SRA	REMARKS:			
CHKD	FY	FIRST ISSUE			
DESIGN	SRA	STATUS	S5	DATE	14/05/2025
APPD	FY	FOR ACCEPTANCE		REV	P01

Scottish & Southern Electricity Networks

Balfour Beatty

PROJECT NAME: ASTI-ECE

LOCATION: CAMBUSHINNIE 400kV S/S | SITE: CMBS

TITLE:

BRACO HAUL TRACK EXISTING DRAINAGE PLAN

SIZE	SCALE	FORMAT	SHEET No.
A1	1:2500	ACAD	01 OF 01

DRAWING No. CMBS-LT520-BB-TRAC-ZZ-D-H-0028

© Balfour Beatty plc 2022. THE COPYRIGHT IN THIS DRAWING & THE DESIGN RIGHT IN THE ARTICLE(S) DEPICTED BELONG TO BALFOUR BEATTY PLC OR ITS SUBSIDIARY. THE DRAWING MAY NOT BE COPIED BY ANY MEANS (INCLUDING TRACING) OR STORED AS A MICROFILM, AS A CAD FILE OR CD-ROM OR IN ANY OTHER ELECTRONIC FORM. NOR MAY ARTICLES BE MADE FROM THE DRAWING, EITHER DIRECTLY OR INDIRECTLY, WITHOUT THE PRIOR WRITTEN CONSENT OF BALFOUR BEATTY PLC OR ITS AUTHORISED REPRESENTATIVES.