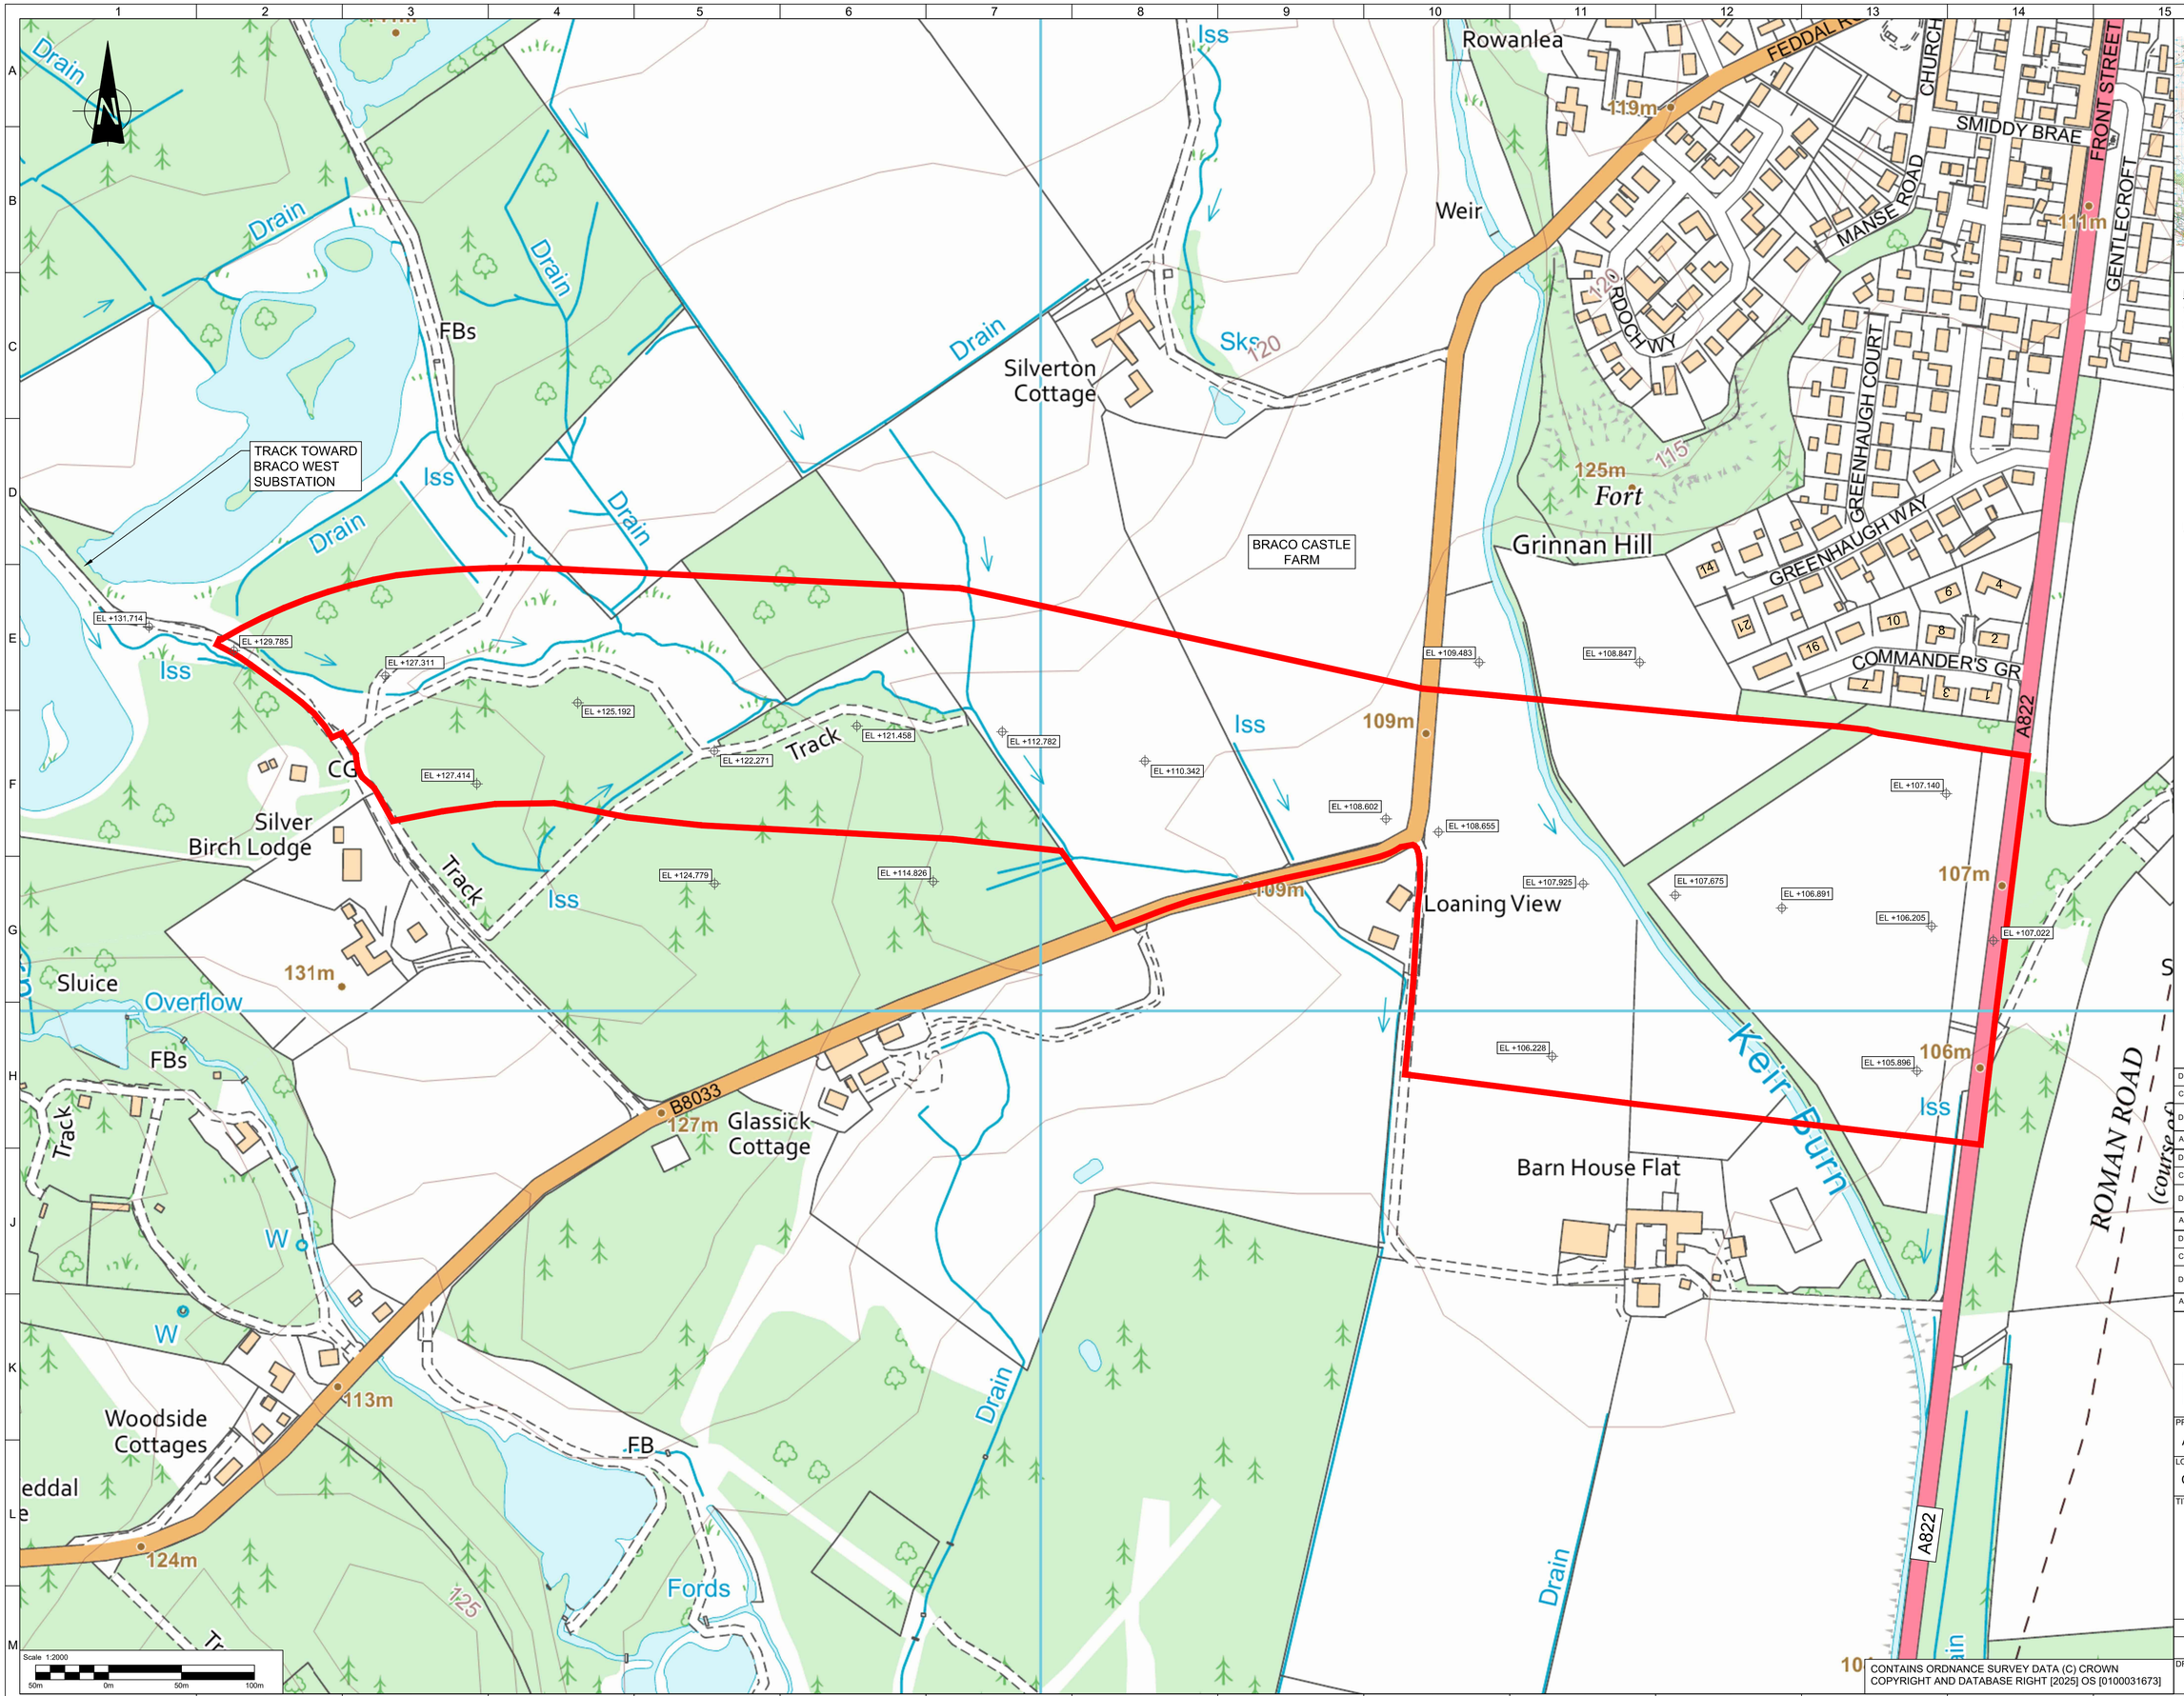

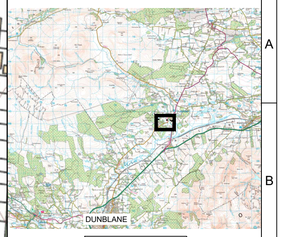

SCALE = 1:250,000

NOTES:

1. ONLY SCALE FOR PLANNING PURPOSES.
2. ALL DIMENSIONS ARE SHOWN IN METRES UNLESS OTHERWISE STATED.
3. THE DRAWING IS TO BE PRINTED IN COLOUR.
4. THIS DRAWING SHALL NOT BE USED FOR CONSTRUCTION PURPOSE.
5. FOR MORE DETAILS ON THE PROPOSED HAUL TRACK DEVELOPMENT REFER TO PLAN AND PROFILE DRAWING NUMBERS CMBS-LT520-BB-TRAC-ZZ-D-H-0001 AND CMBS-LT520-BB-TRAC-ZZ-D-H-0002.

KEY:

BRACO HAUL TRACK RED LINE BOUNDARY

EL +XXX.XXXm EXISTING GROUND LEVEL

DRAWN	SRA	REMARKS:			
CHKD	FY	THIRD ISSUE – MINOR AMENDMENTS			
DESIGN	SRA	STATUS	S5	DATE	04/06/2025
APPD	FY	FOR ACCEPTANCE		REV	P03
DRAWN	SRA	REMARKS:			
CHKD	FY	SECOND ISSUE – MINOR AMENDMENTS			
DESIGN	SRA	STATUS	S5	DATE	14/05/2025
APPD	FY	FOR ACCEPTANCE		REV	P02
DRAWN	SRA	REMARKS:			
CHKD	FY	FIRST ISSUE			
DESIGN	SRA	STATUS	S5	DATE	28/02/2025
APPD	FY	FOR ACCEPTANCE		REV	P01

Scottish & Southern Electricity Networks

Balfour Beatty

PROJECT NAME: ASTI-ECE

LOCATION: CAMBUSHINNIE 400kV S/S | SITE: CMBS

TITLE:

BRACO HAUL TRACK LOCATION PLAN

SIZE	SCALE	FORMAT	SHEET No.
A1	1:2000	ACAD	01 OF 01

DRAWING No. CMBS-LT520-BB-TRAC-ZZ-PLN-T-0001

CONTAINS ORDNANCE SURVEY DATA (C) CROWN COPYRIGHT AND DATABASE RIGHT [2025] OS [0100031673]

© Balfour Beatty plc 2025. THE COPYRIGHT IN THIS DRAWING & THE DESIGN RIGHT IN THE ARTICLE(S) DEPICTED BELONG TO BALFOUR BEATTY PLC OR ITS SUBSIDIARY. THE DRAWING MAY NOT BE COPIED BY ANY MEANS (INCLUDING TRACING) OR STORED AS A MICROFILM, AS A CAD FILE OR CD-ROM OR IN ANY OTHER ELECTRONIC FORM. NOR MAY ARTICLES BE MADE FROM THE DRAWING, EITHER DIRECTLY OR INDIRECTLY, WITHOUT THE PRIOR WRITTEN CONSENT OF BALFOUR BEATTY PLC OR ITS AUTHORISED REPRESENTATIVES.