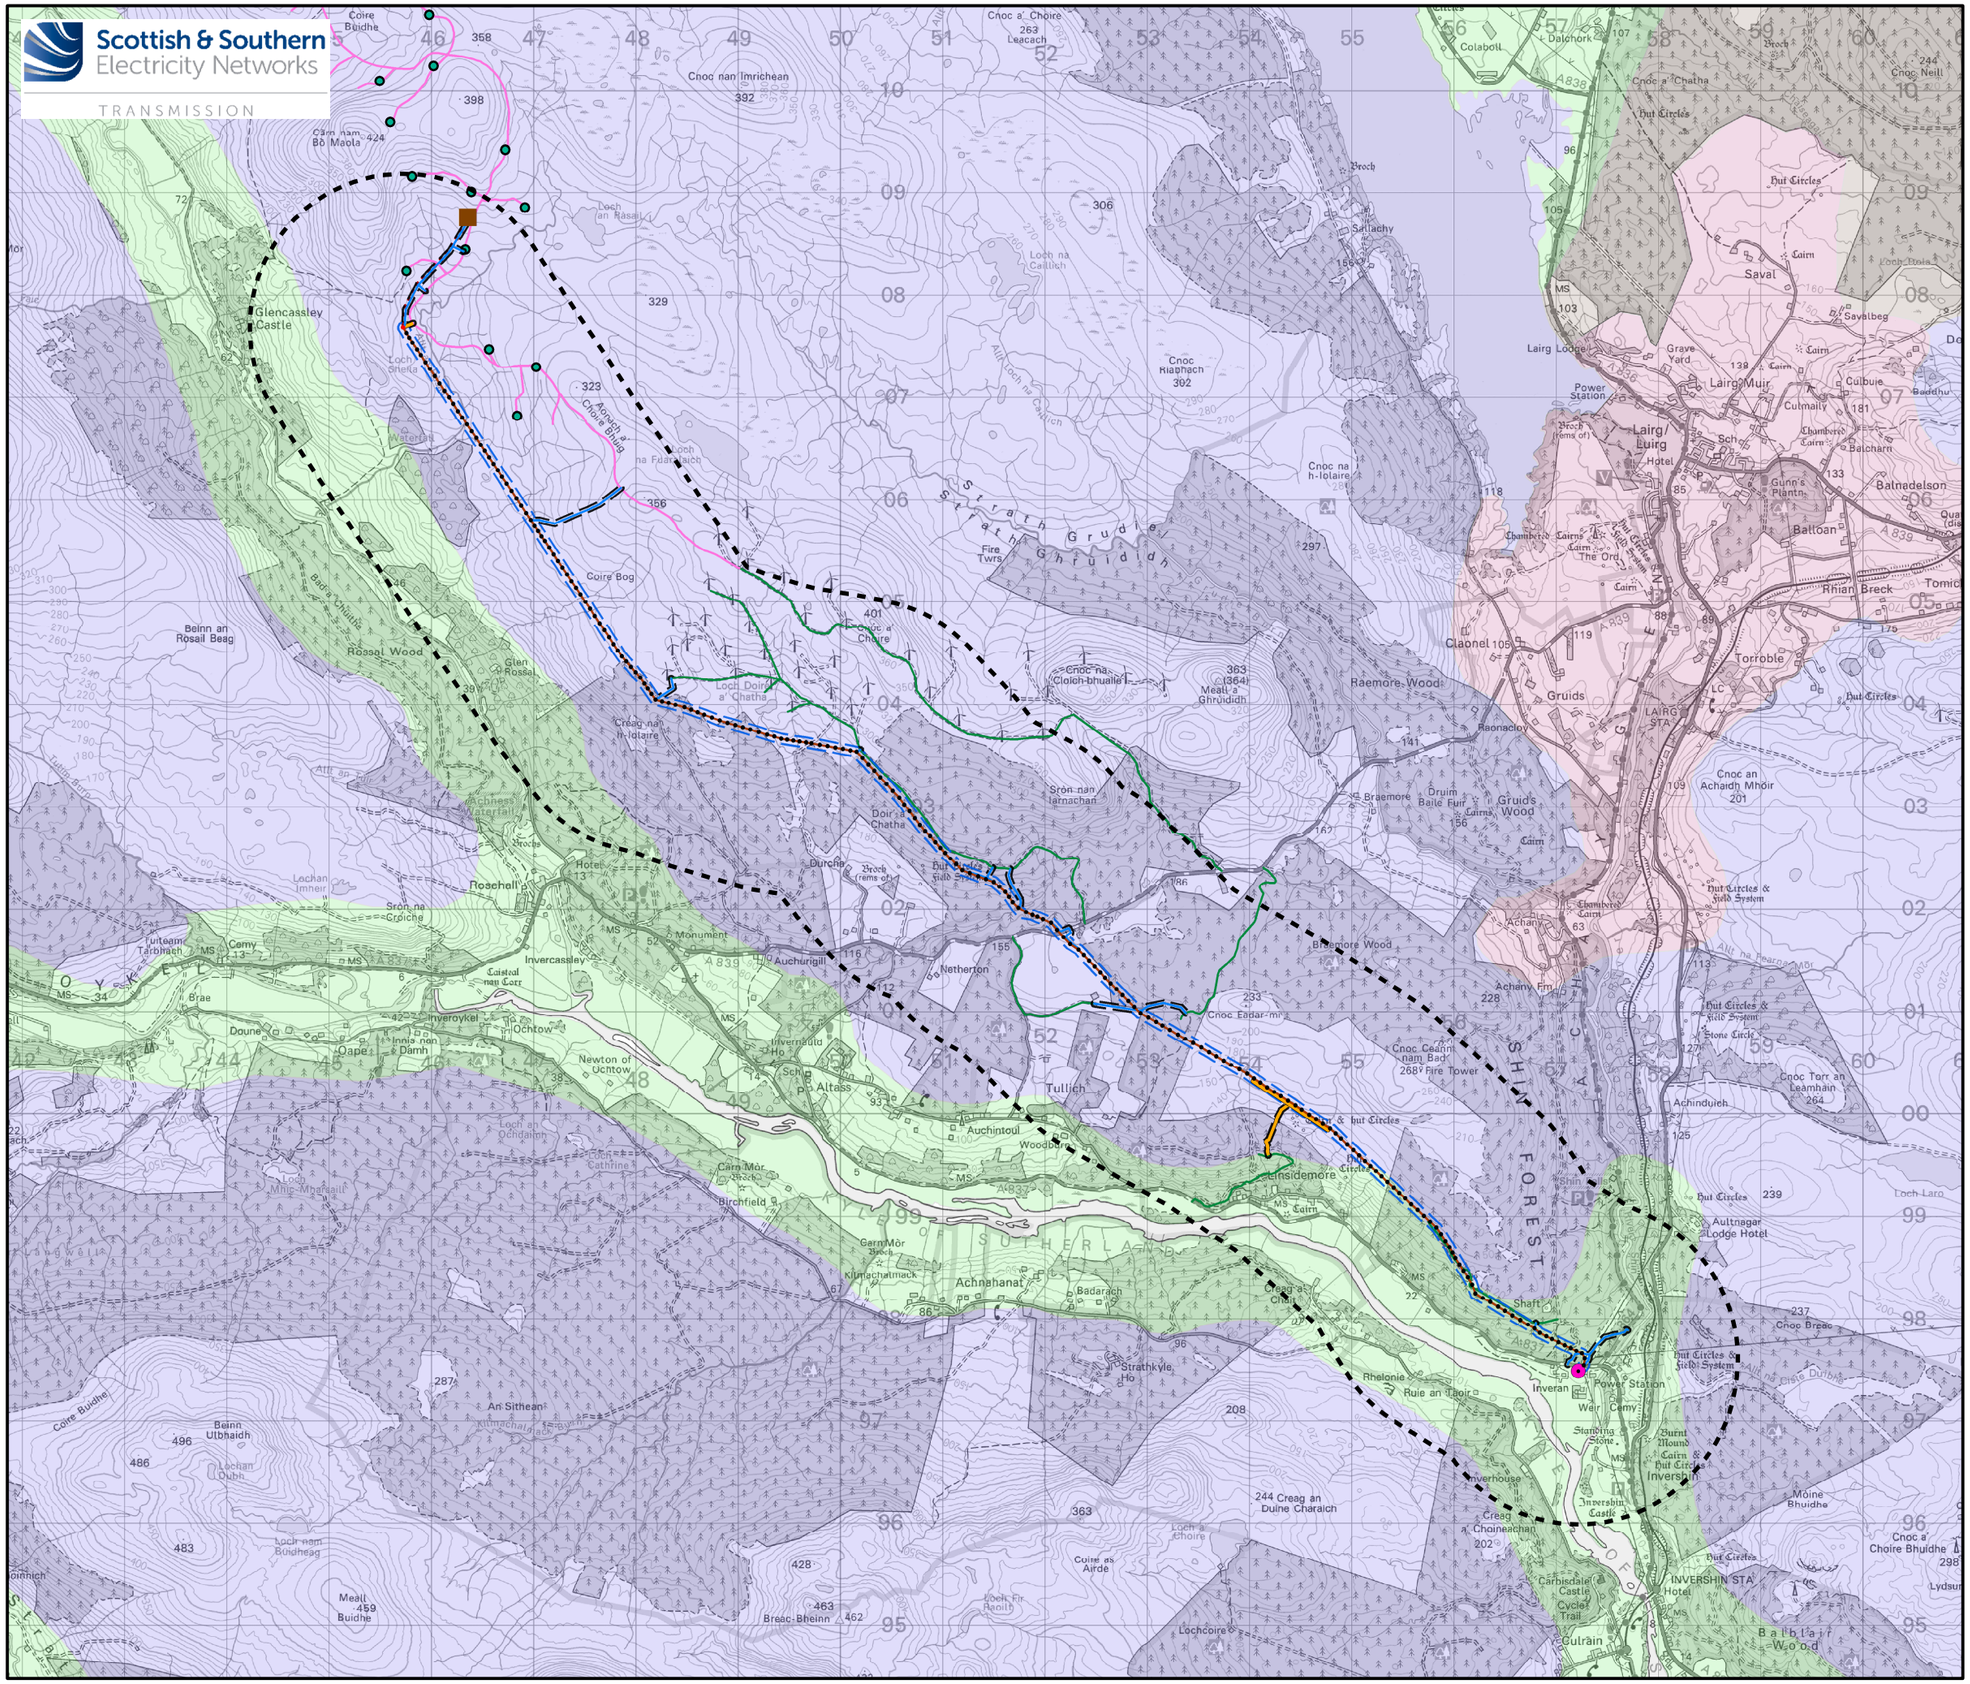


## Legend

Study Area (1.5km)

### S.37 Overhead Line (OHL) Works

- Proposed Pole Location
- Proposed Cable Sealing End (CSE) Pole Structure Location
- Proposed Overhead Line (OHL)
- Limit of Deviation (LoD) for Proposed OHL (50m either side)

### Ancillary Development

- New - Permanent Access Tracks
- Temporary Access Track (Likely Trackway)
- Permanent and Temporary Access Track LoD (25m either side)

### Permitted Development

- Indicative Underground Cable (UGC) Alignment

### Consented Development

- Achany Extension Wind Farm Substation
- Achany Extension Wind Farm Turbines
- Achany Extension Wind Farm Access Track

### Existing Infrastructure

- Shin Substation
- Existing Tracks

### Landscape Character Types (LCT)

- LCT 134: Sweeping Moorland and Flows
- LCT 135: Rounded Hills - Caithness & Sutherland
- LCT 142: Strath - Caithness & Sutherland
- LCT 145: Farmed and Forested Slopes with Crofting

N

0 0.25 0.5 1 1.5 2 2.5 km

Scale - 1:60,000 @ A3

Reproduced by permission of Ordnance Survey on behalf of HMSO. Crown copyright and database right 2025 all rights reserved. Ordnance Survey Licence number 0100022432.

| | |
|---|---|
| Project: | Achany Wind Farm Extension Grid Connection: Environmental Appraisal |
| Title: | Figure 4.3 - Landscape Character Types |
| Drawn by: | M.K., M.T. |
| Date: | 01/04/2025 |
| Drawing: | 122010-EA-4.3-1.0.0 |