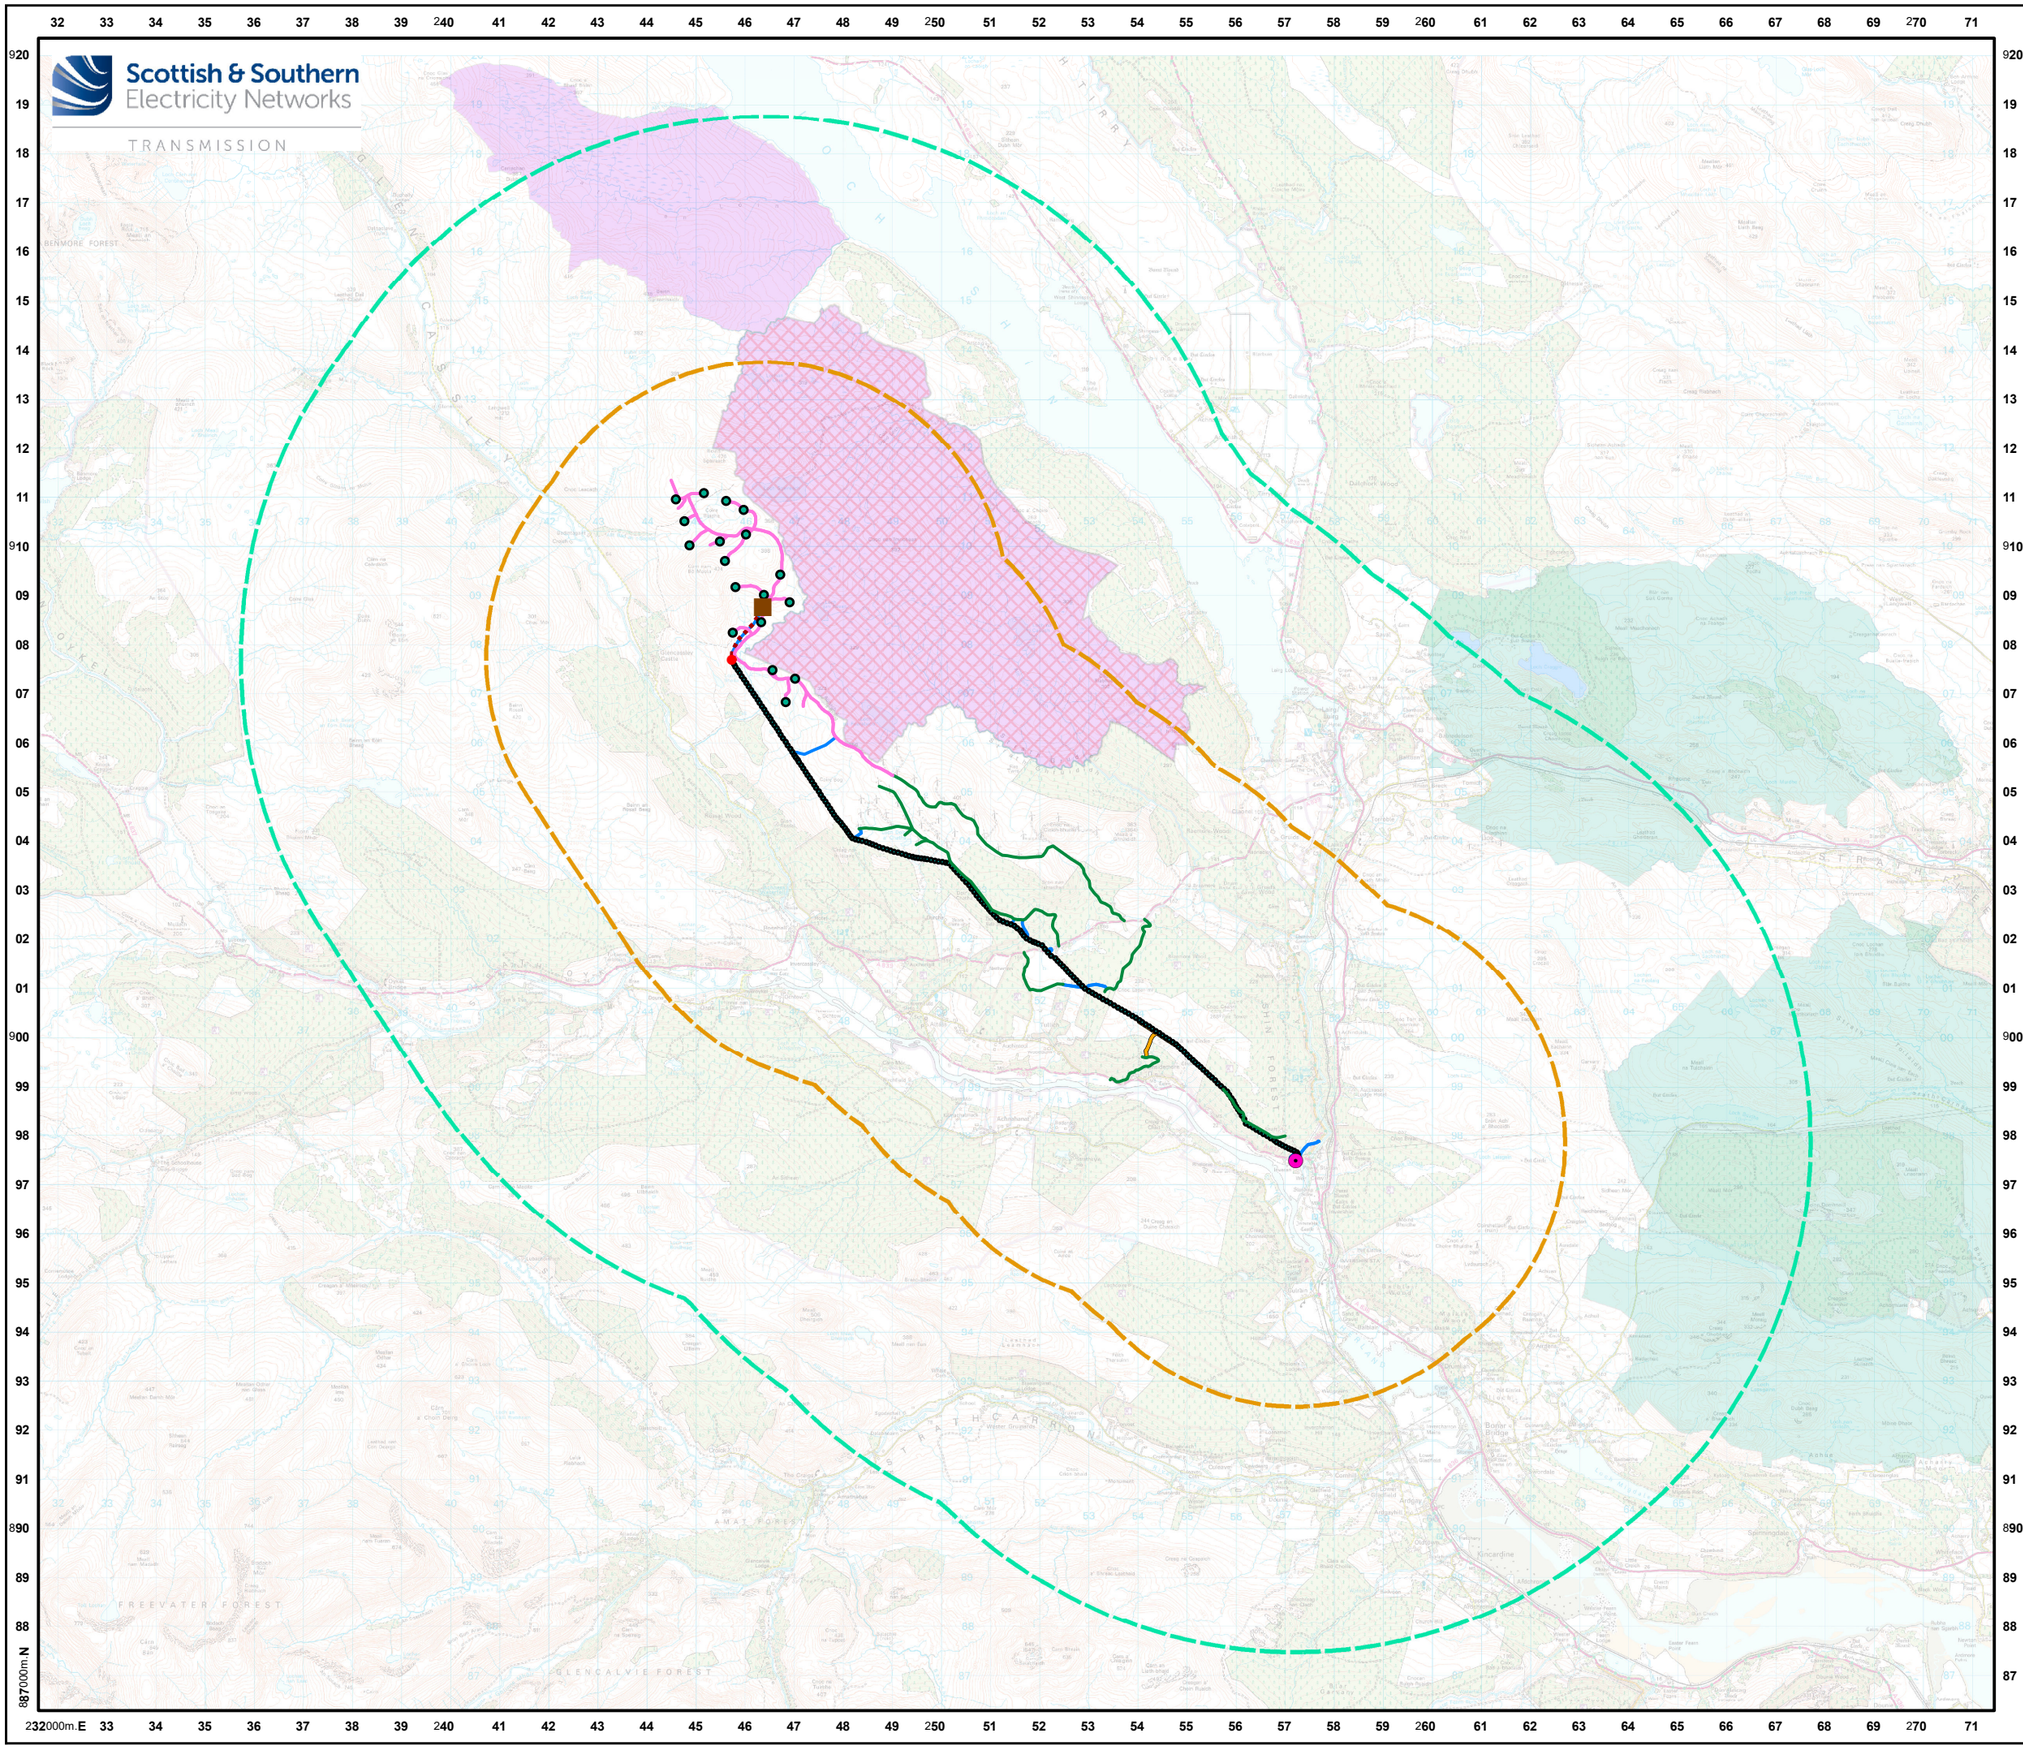

Legend

Study Area

- Proposed Development 10 km Buffer
- Proposed Development 5 km Buffer

S.37 Overhead Line (OHL) Works

- Proposed Pole Location
- Proposed Cable Sealing End (CSE) Pole Structure Location
- Proposed Overhead Line (OHL)

Ancillary Development

- New - Permanent Access Track
- Temporary Access Track (Likely Trackway)

Permitted Development

- Indicative Underground Cable (UGC) Alignment

Consented Infrastructure

- Achany Wind Farm Extension Substation
- Achany Wind Farm Extension Turbines
- Achany Wind Farm Extension Access

Existing Infrastructure

- Shin Substation
- Exsiting Tracks

Designated Site

- Caithness and Sutherland Peatlands Special Protection Area (SPA)
- Strath Carnaig and Strath Fleet Moors SPA
- Lairg and Strath Brora Lochs SPA
- Grudie Peatlands Site of Special Scientific Interest (SSSI)

N

0 0.5 1 2 3 4 5 km

Scale - 1:125,000@ A3

Reproduced by permission of Ordnance Survey on behalf of HMSO. Crown copyright and database right 2024 all rights reserved. Ordnance Survey Licence number 0100022432.

Project:	Achany Wind Farm Extension Grid Connection: Environmental Appraisal
Title:	Figure 6.1 - Sites Designated for Nature Conservation
Drawn by: HC	Date: 09/10/2024
Drawing:	122010-EA-6.1-0.2.0