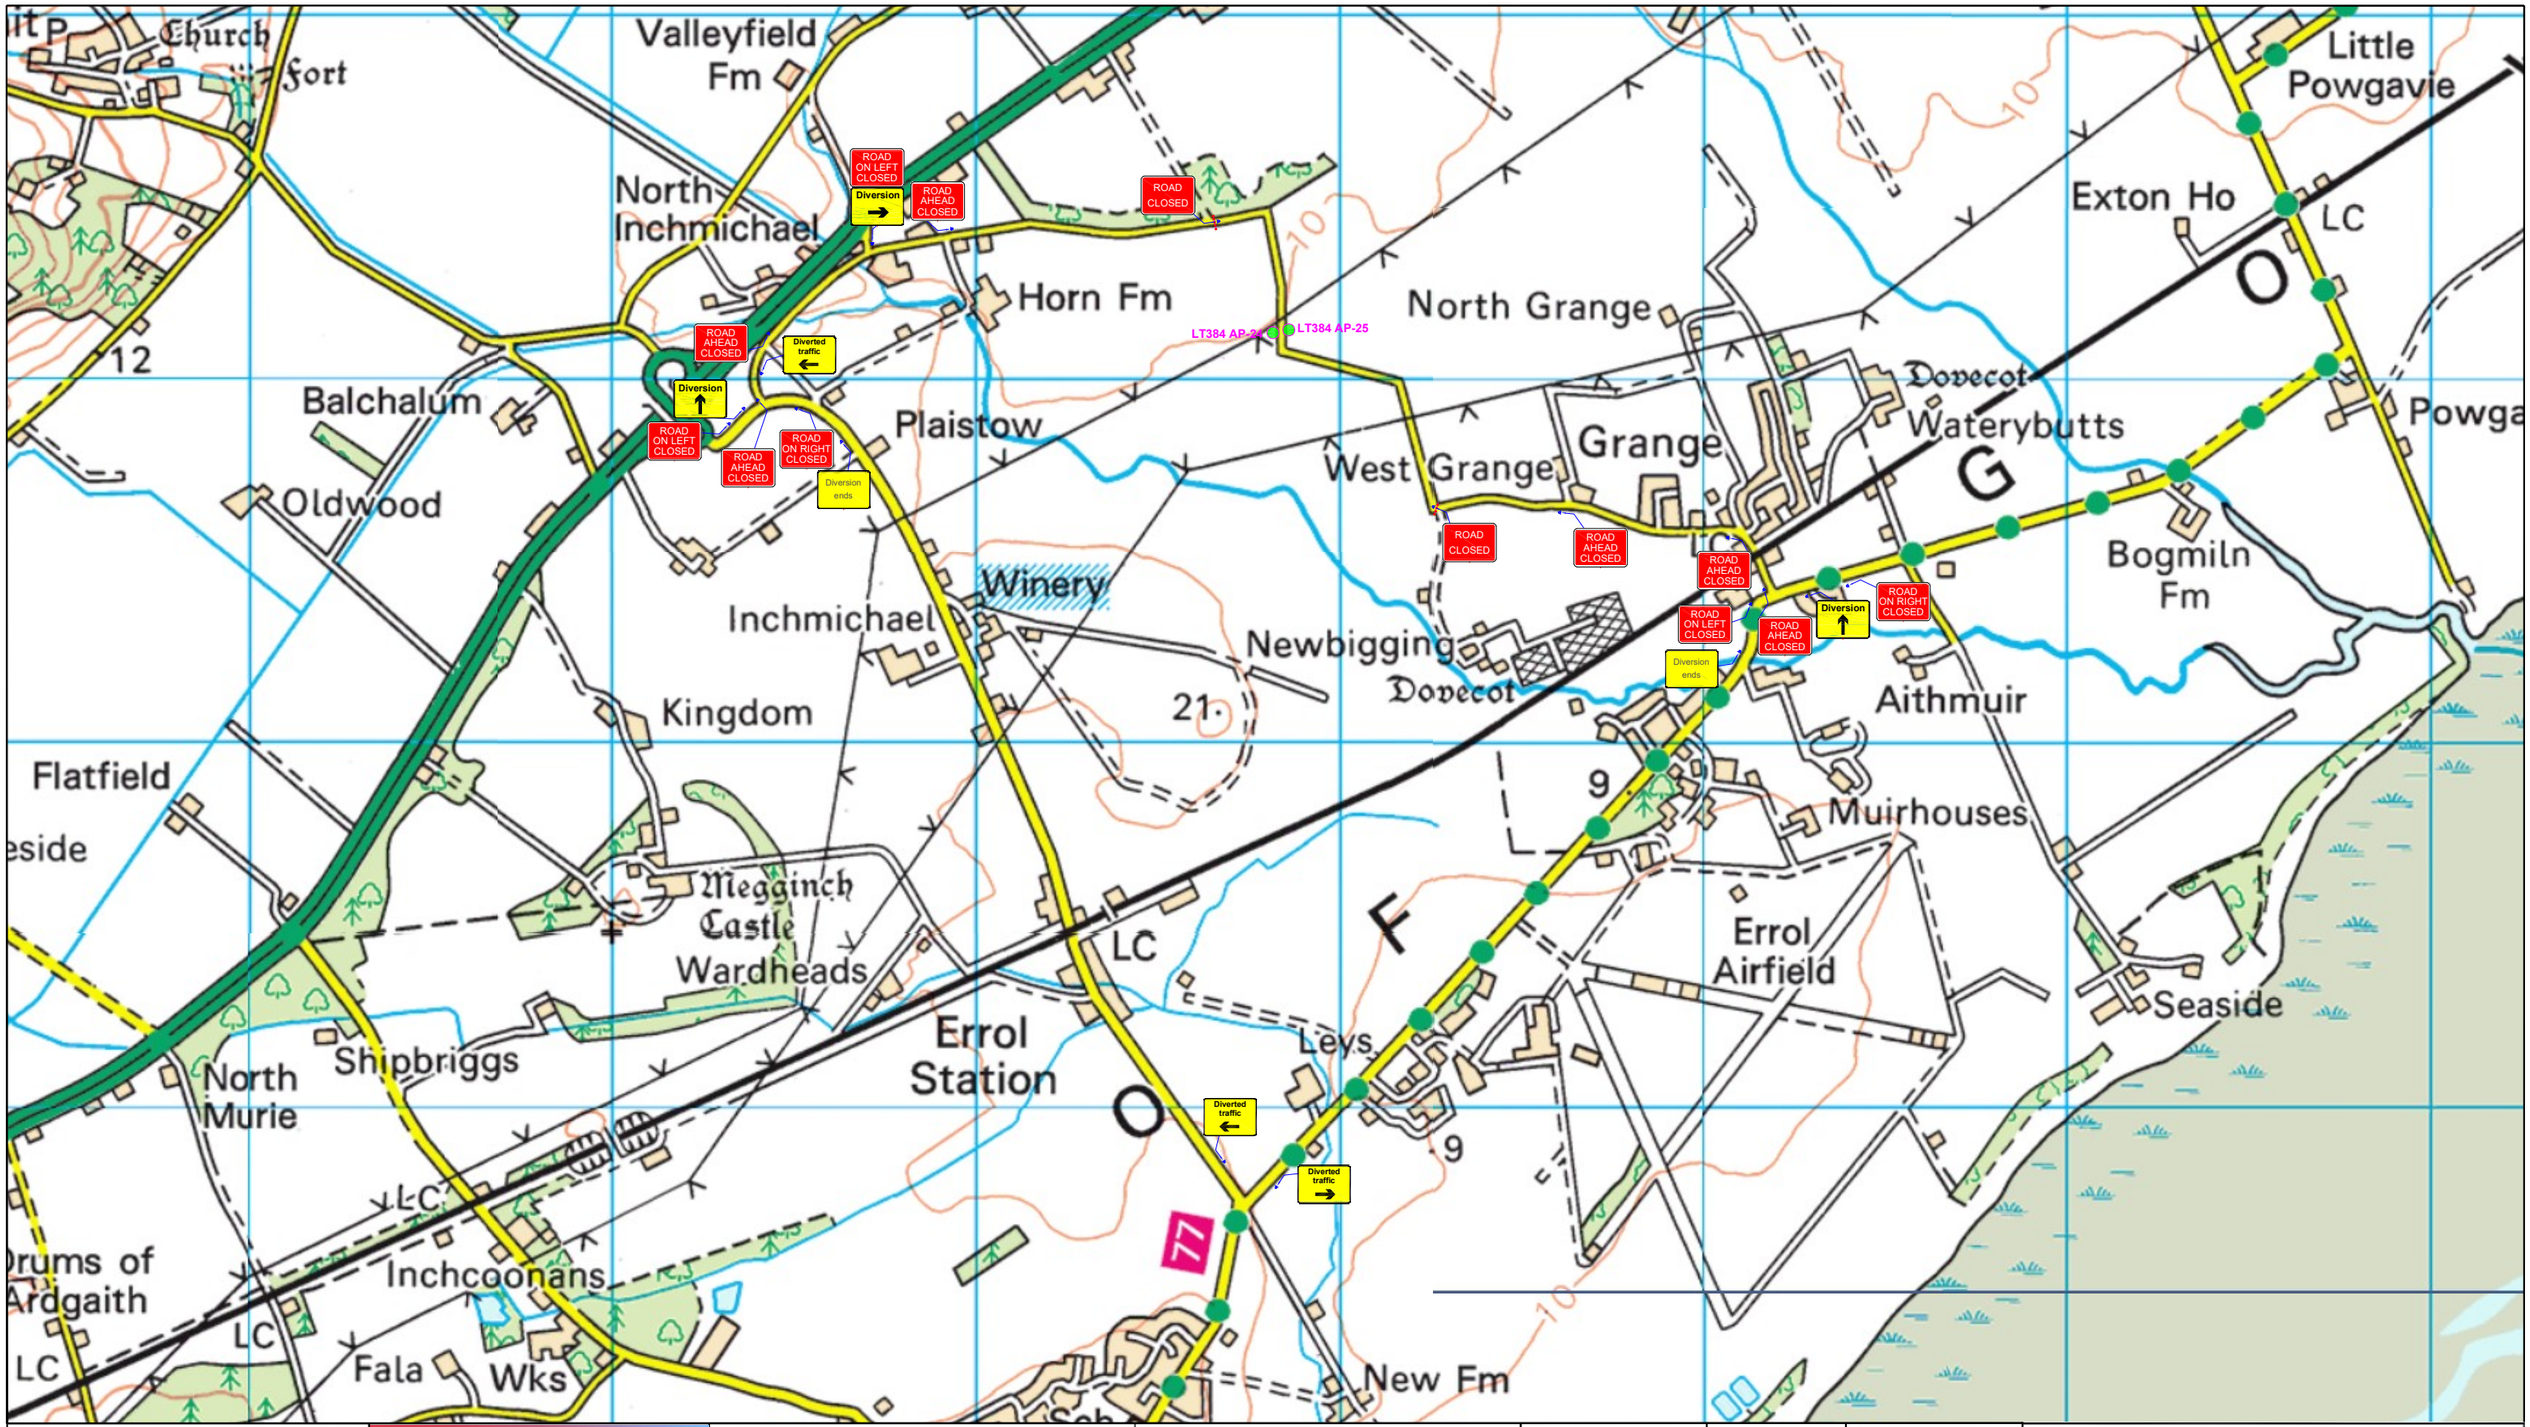

KEY :

- Sign Face
- Traffic Cone
- Pedestrian Barrier
- Kerb Ramp
- Traffic Signal Head
- Pedestrian Signal Head
- Working Area
- Parking Restriction

Design Parameters

Road Type	U
Speed Limit	60 mph
Road Width	4.5m
Longitudinal Safety Zone	n/a
Sideways Safety Zone	n/a
Taper Length (If applicable)	n/a
Remaining Road Width	n/a
Distance to First Sign	n/a

Traffic Management Notes;

1. All temporary traffic managment shall be in accordance with Chapter 8 of the Traffic Signs Manual 2009.
2. All temporary traffic management shall be in accordance with the Traffic Signs Regulations & General Directions 2016.
3. All Temporary Traffic Management shall conform to the Safety at Street Works & Road Works, A Code of Practice 2013.
4. All Temporary Traffic Management Signs should be located 450mm, minimum from the kerb face.
5. All Temporary Traffic Management sign locations are indicative and are subject to on site approval from the Person in Charge.

TM No. : TM000000

Client Details :

Traffic Management Proposal on behalf of Balfour Beatty

Site Details :

LT384 AP-24 & LT384 AP-25

Road Closure

Notes :

1

No.	Revision	Date

Designed by: L.Ross	Date: Oct 2025	Drawn by: L.Ross
Checked by: S.Green	Revision:	Scale: N.T.S.
Drawing No: LR / 001		

Road Speed

60

Permanent Signals Affected?	Y/N N
Pedestrian Crossing Affected?	Y/N N
Bus Stop (s) Affected?	Y/N N

CONTRAFLOW LTD.

CONTRAFLOW LTD
1 WARDPARK ROAD
WARDPARK SOUTH INDUSTRIAL ESTATE
CUMBERNAULD G67 3EX
Tel. 01236 862 400
Fax. 01236 862 402

Setting the standard for safety, service & support