


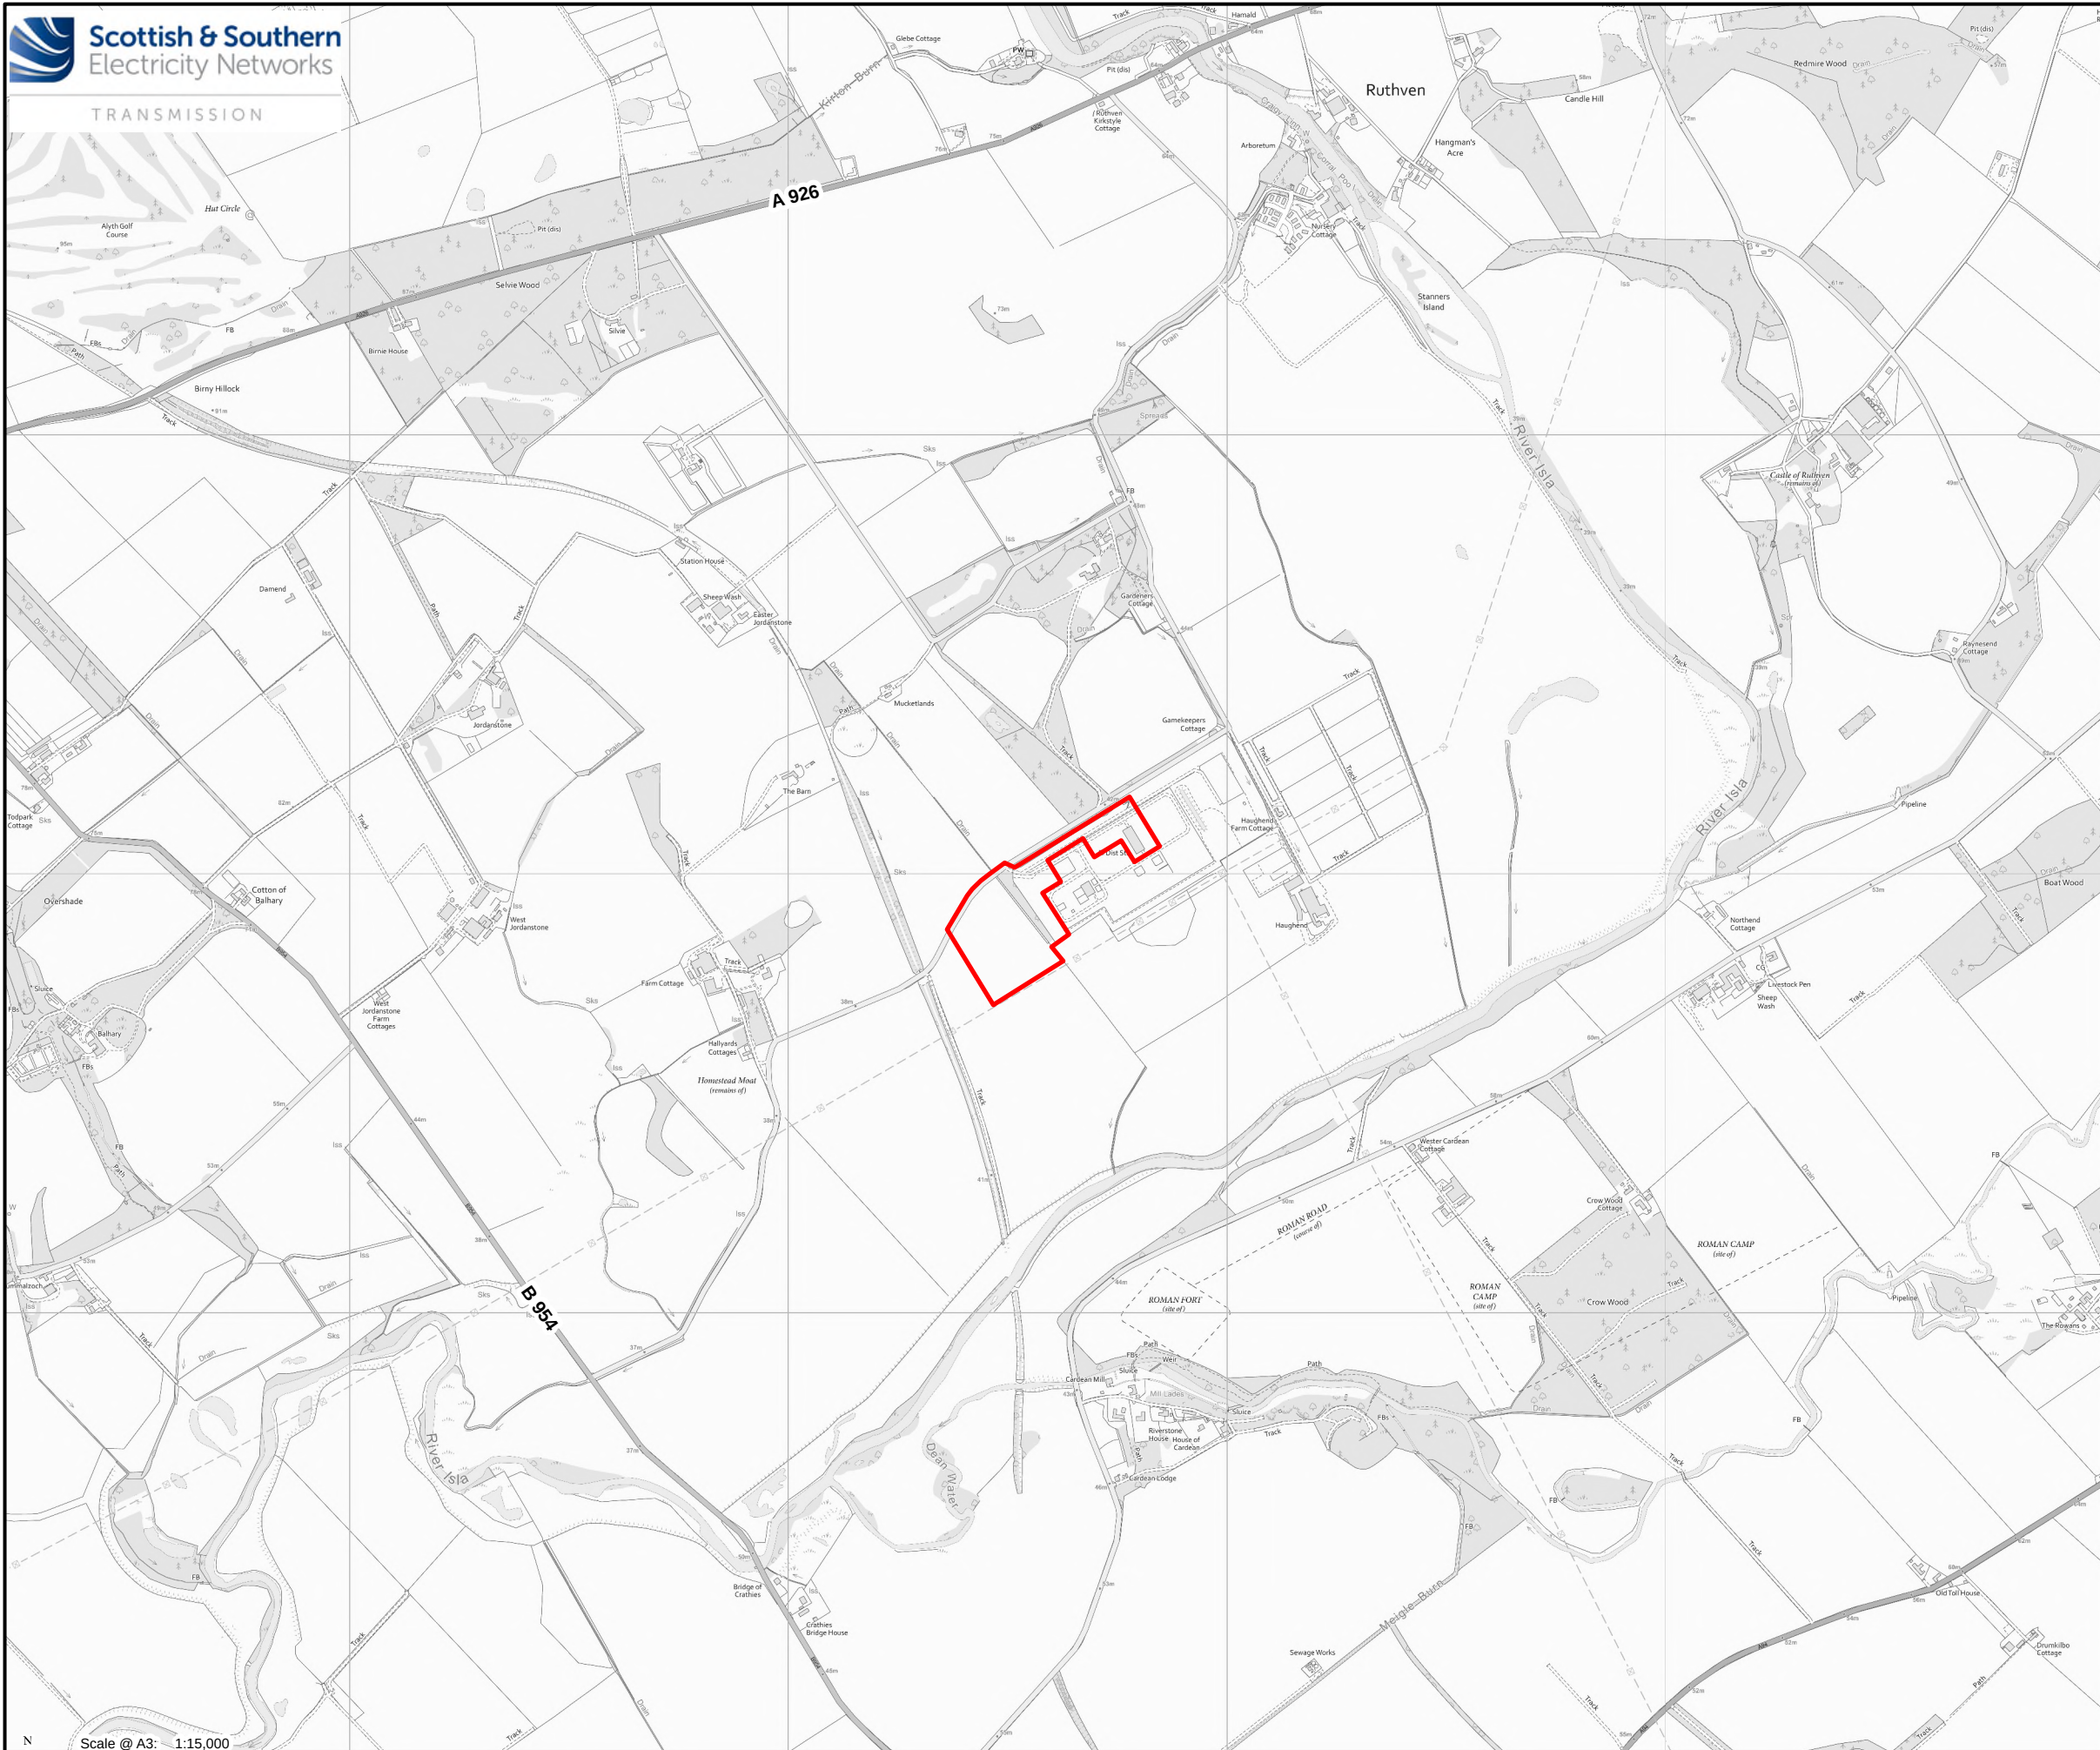

Legend

 Site Boundary



Reproduced by permission of Ordnance Survey on behalf of HMSO. Crown copyright and database right 2026 all rights reserved. Ordnance Survey Licence number 0100022432.
SSEN Transmission take no responsibility for the release or accuracy of latest version Basemaps from Ordnance Survey

Project No: LT000639

Project: Alyth Substation

Title:

Site Location Plan

Drawn by: AROSBOTHAM

Date: 19/08/2026

Drawing: Figure 1