


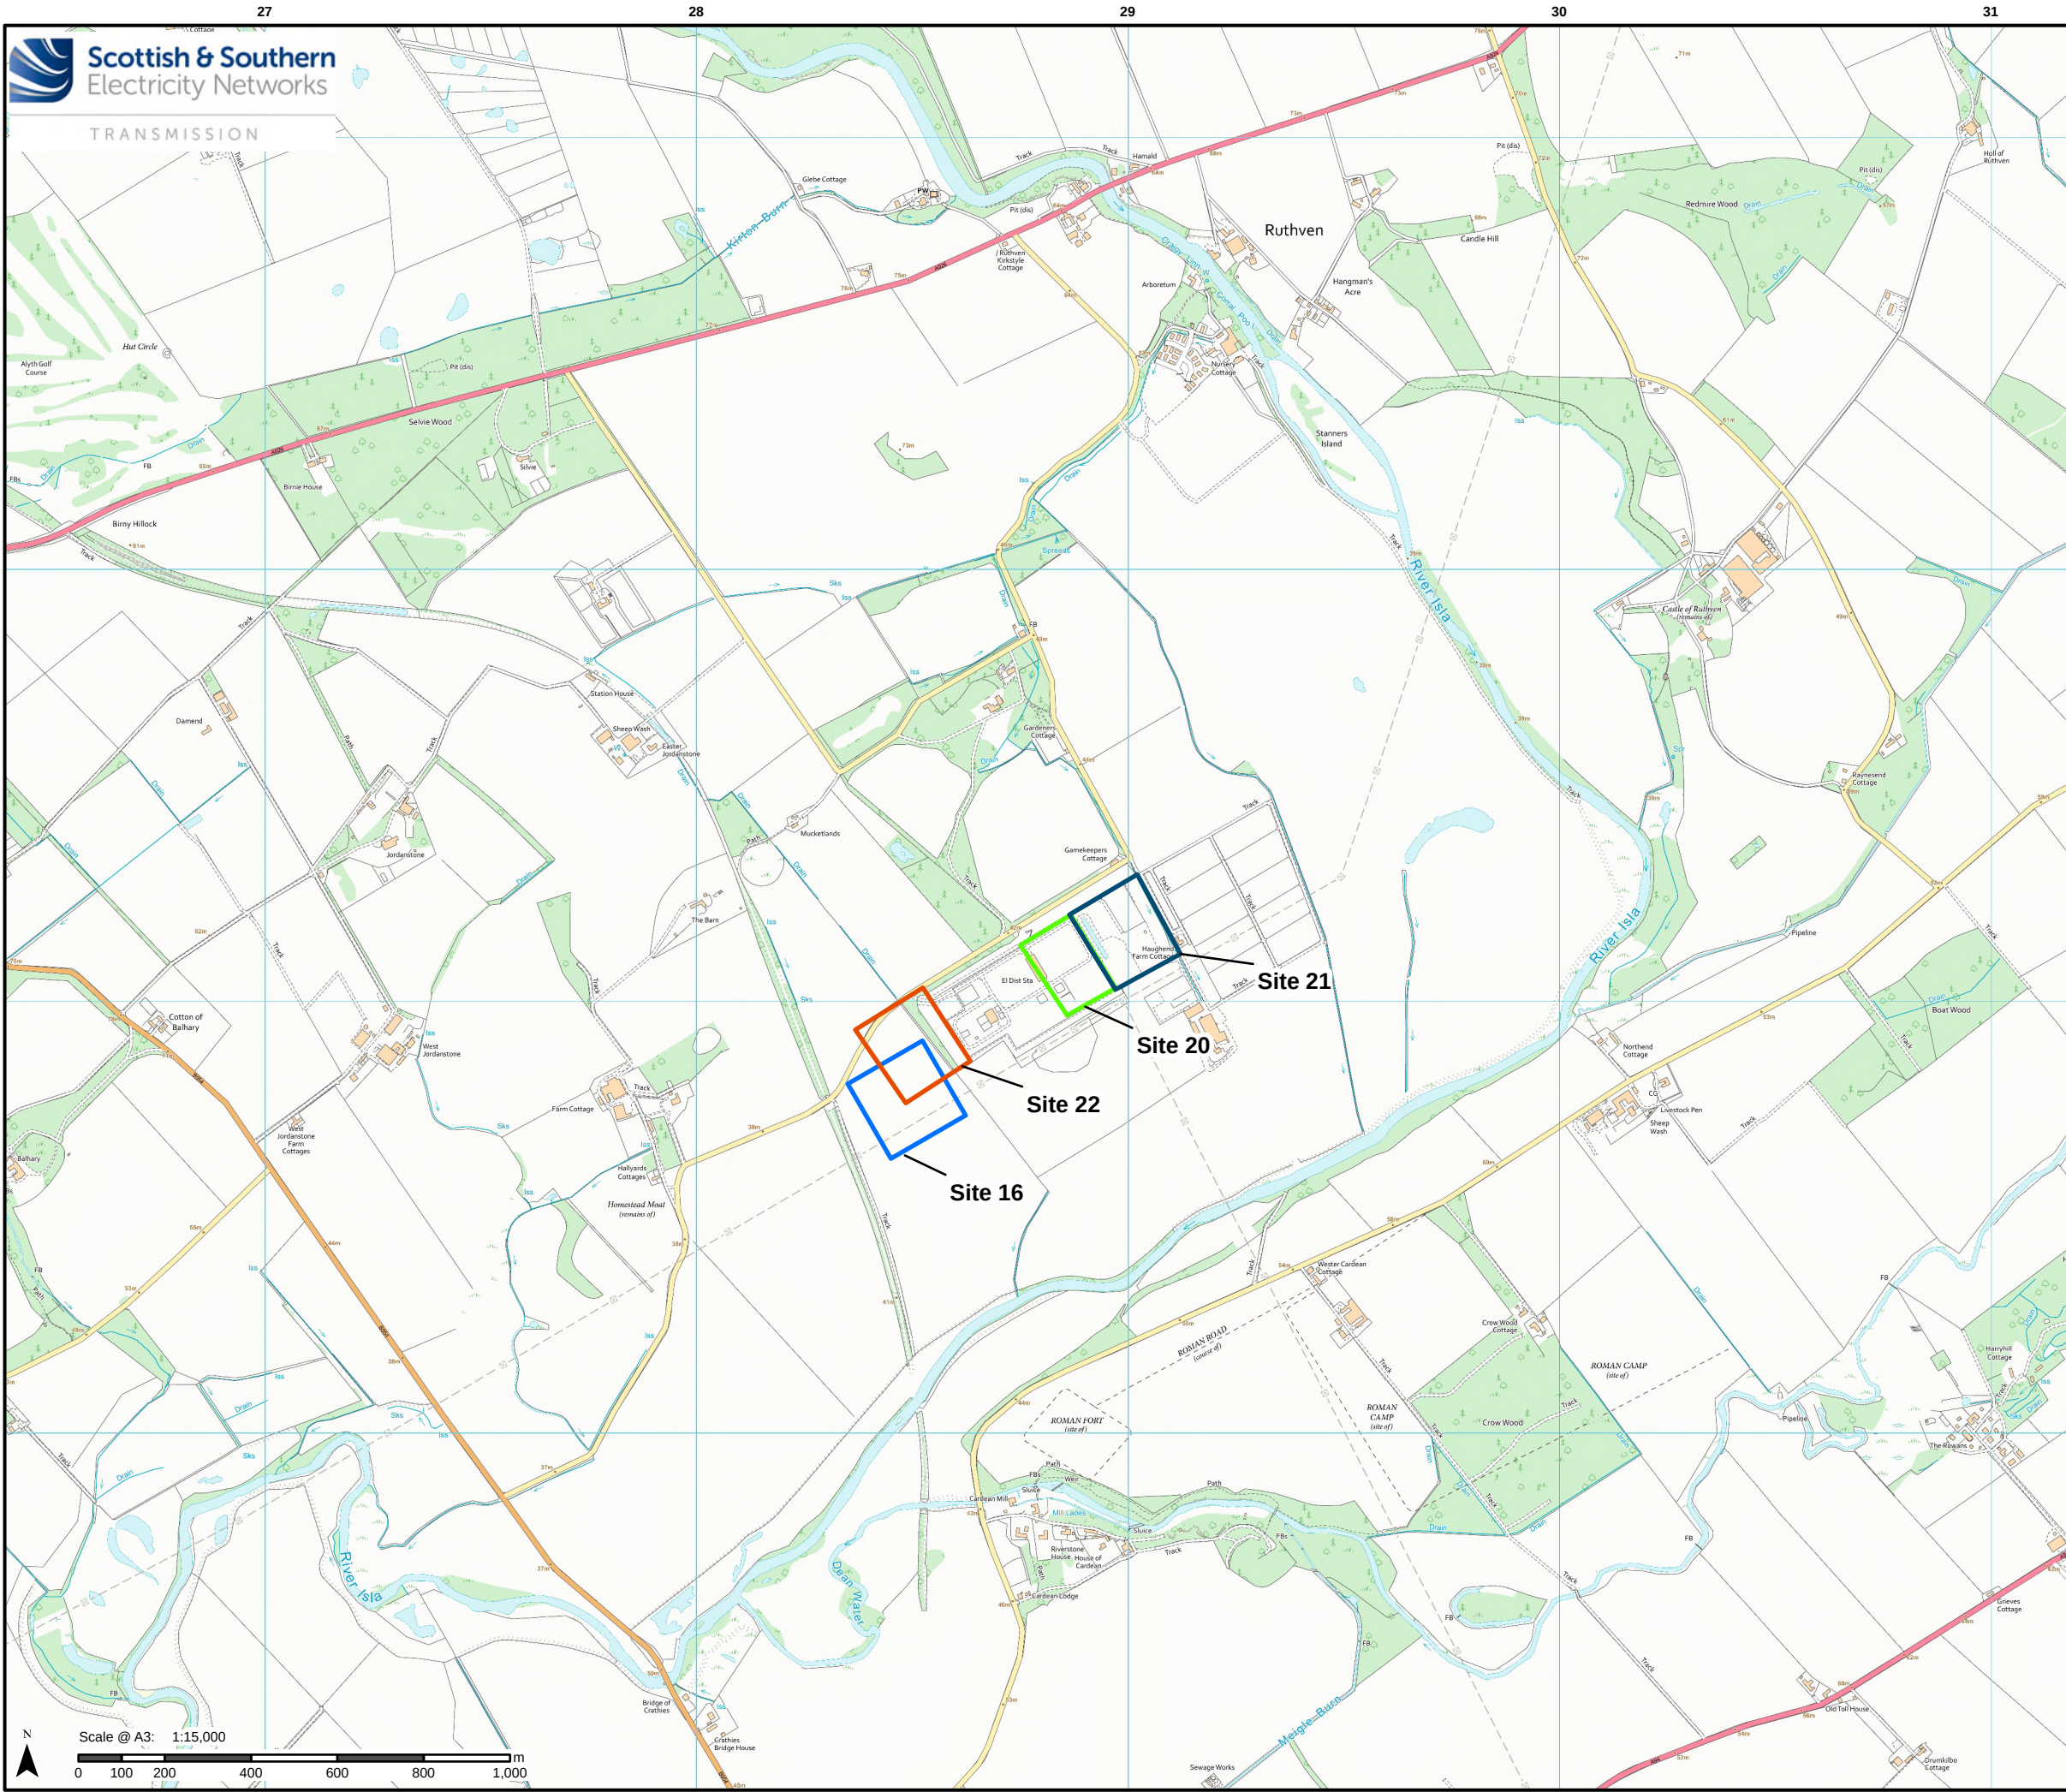

### Legend

Substation Sites

- Site 16
- Site 20
- Site 21
- Site 22

Project No: LT000639

Project: Alyth Substation

Title: Location of Stage 2 Sites

Drawn by: AROSBOTHAM Date: 24/09/2026

Drawing: Figure 3