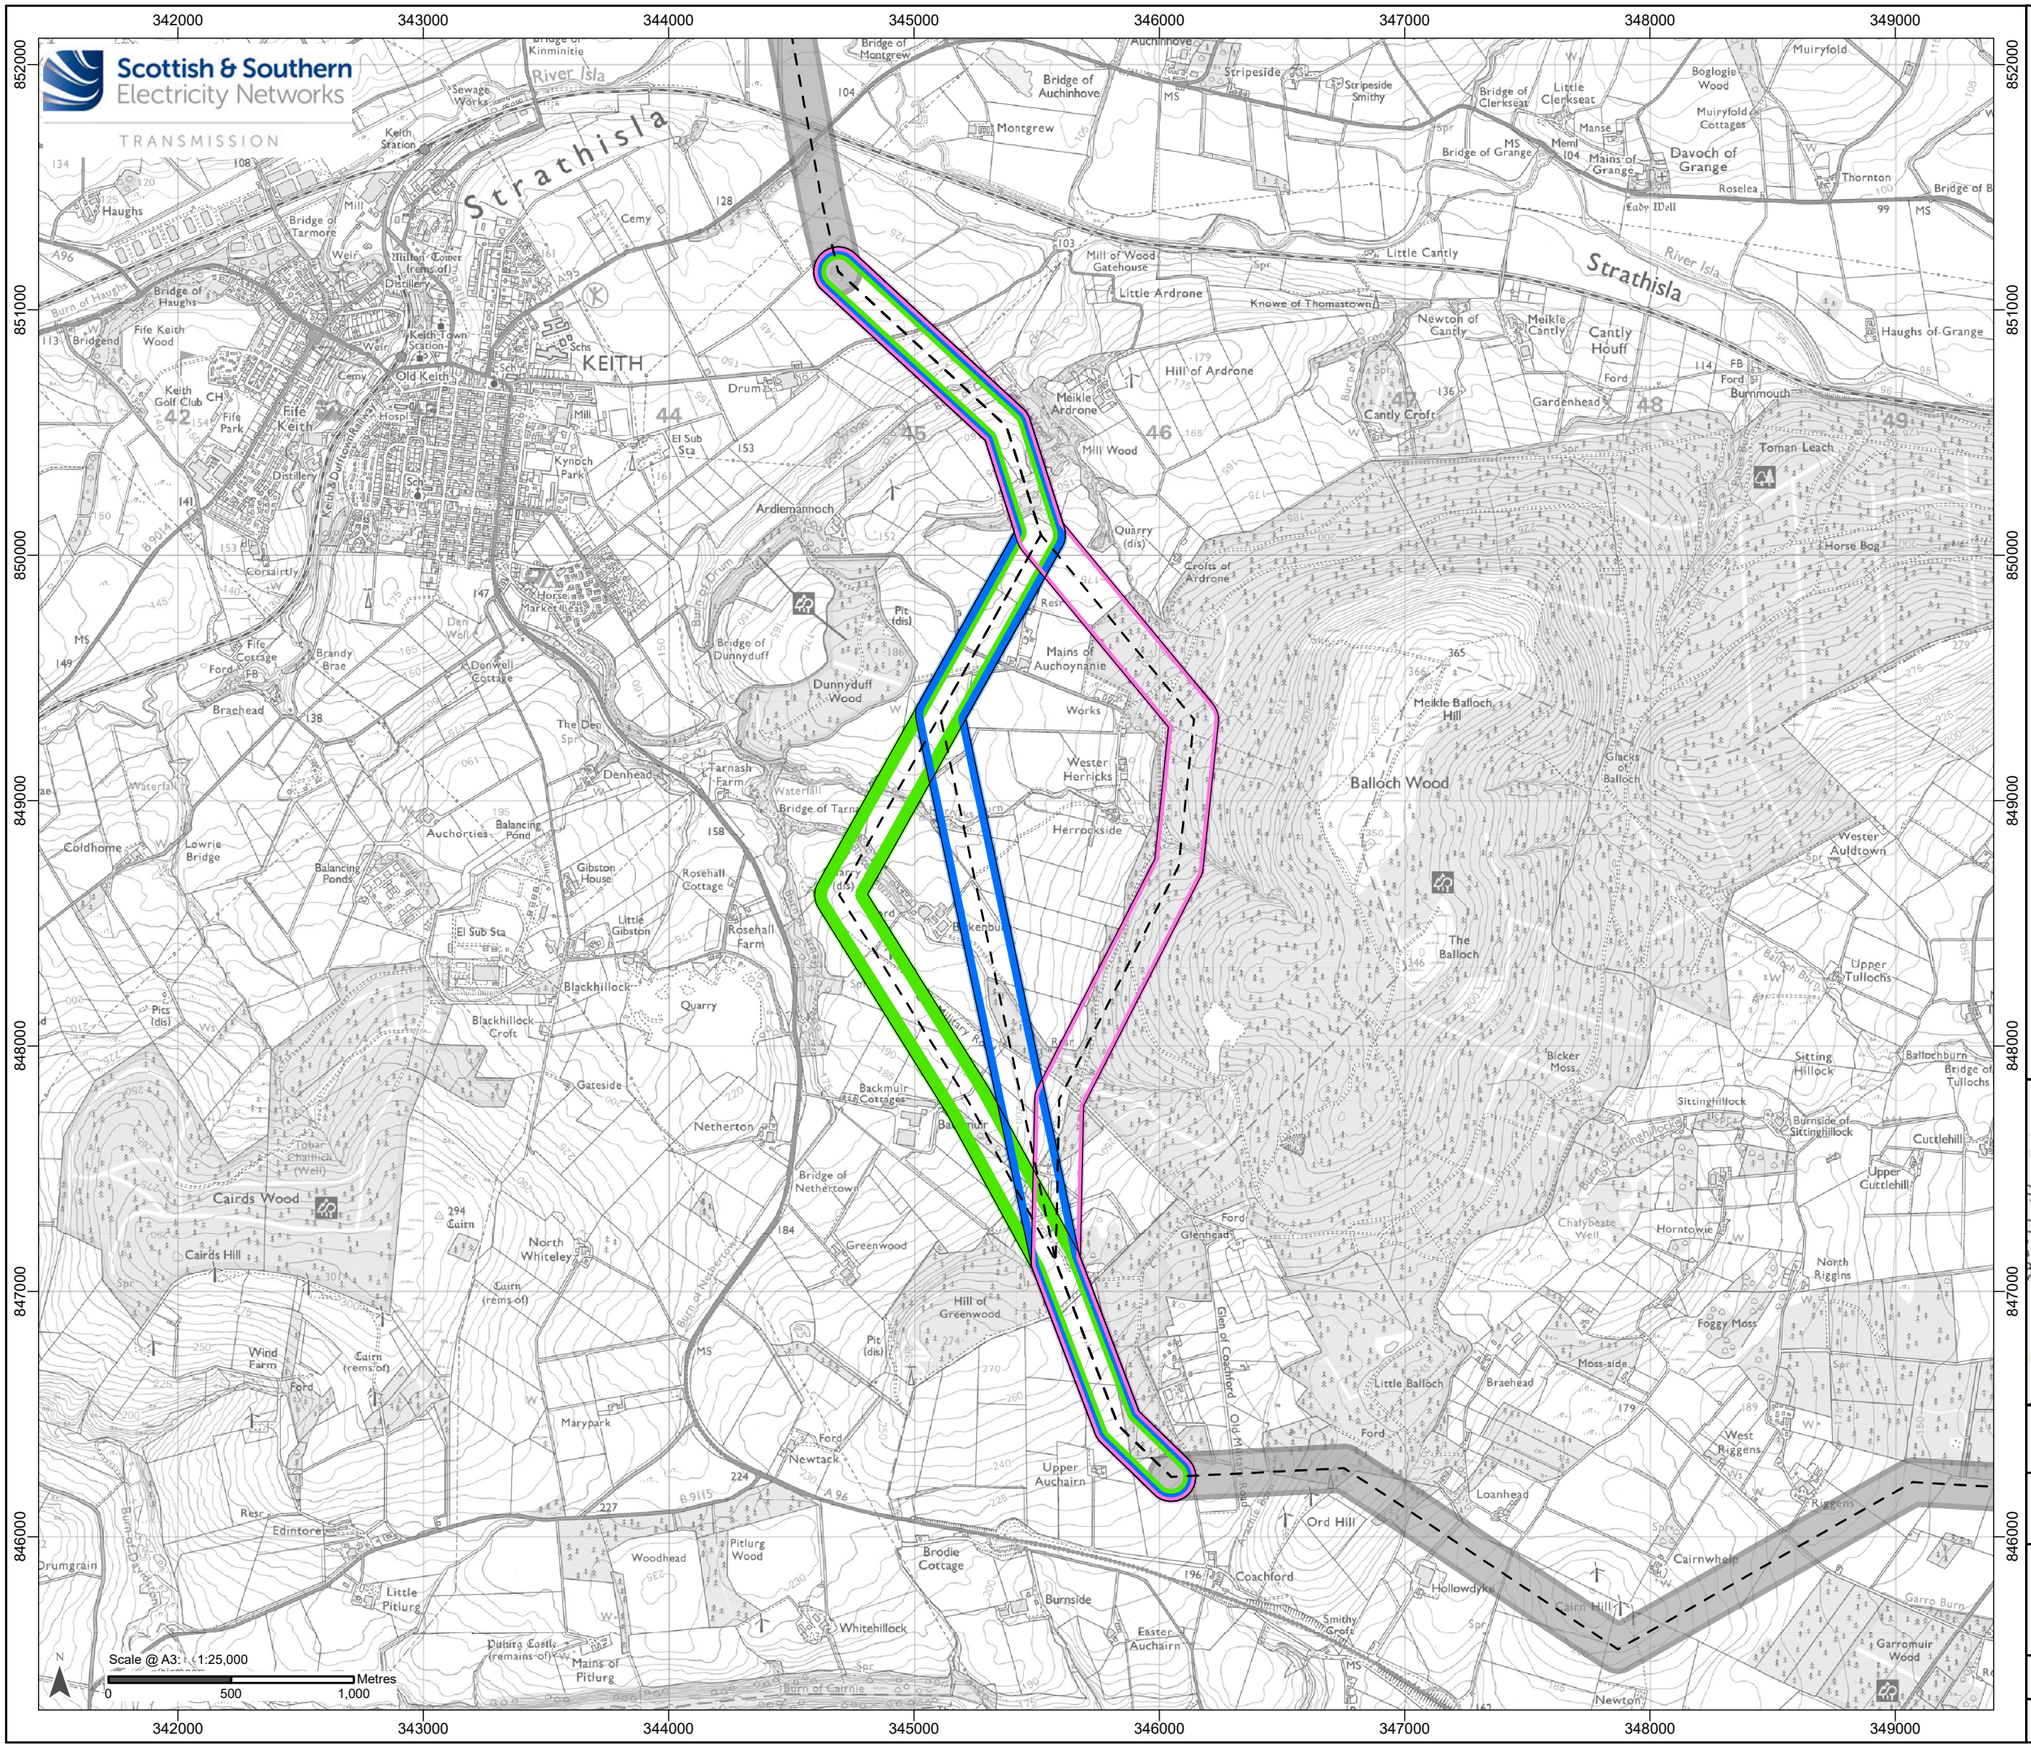

Legend

- - - - Alignment Centreline

Coachford Alignment Options

- Alignment A
- Alignment B
- Alignment C - Proposed Alignment
- Previous/Next Alignments

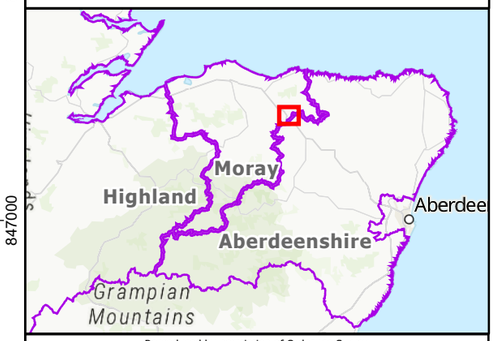

Reproduced by permission of Ordnance Survey.
Crown copyright and database right 2025 all rights reserved.
Ordnance Survey Licence number AC0000813445.
SSEN Transmission take no responsibility for the release or accuracy of latest version Basemaps from Ordnance Survey

Project: Beauly to Blackhillock to New Deer to Peterhead 400kV OHL Project

Title: Figure 4.7 – Coachford Alignment Options

Drawn by: MAL

Date: 29/08/2025

Drawing: B2P-WSP-DA-70092380-191