Scottish & Southern Electricity Networks
TRANSMISSION

CB16-13
CB16-14
CB16-15
CB16-16
CB16-17
BN1F-3B
BN1F-4A
BN1F-5
BN1F-6

Backmuir Cottages
Backmuir
Netherton
Bridge of Nethertown
Burn of Nethertown
184
Greenwood
Hill of Greenwood
Pit (dis)
MS
Ford
Glenhead
Glen of Coachford
Old Military Road
Arachie Burn
Little Balloch
Ford
Ord Hill
Upper Auchairn
Newtack
224
B9115
A96
Pitlurg Wood
Brodie Cottage
Whitehillock
Burnside
Coachford
Easter Auchairn
Smithy Croft
MS
Botary
Spr
Burn of Cairnie

Scale @ A3: 1:10,000
0 100 200 400 600 800 1000 Metres

Legend

- Local Authority Boundary
- Limit of Deviation

Development for which Section 37 Consent is Sought

- Proposed OHL Alignment - 400 kV
- Proposed Tower - 400 kV

Area-based Post Development Habitats

- c1b - temporary grass and clover leys
- c1c - cereal crops
- g1c/g4/h3h
- g4 - modified grassland
- u1b - developed land, sealed surface
- u1b6 - other developed land

Note:
Habitats below crane pads which can recover within two years of impact are not included in this figure.

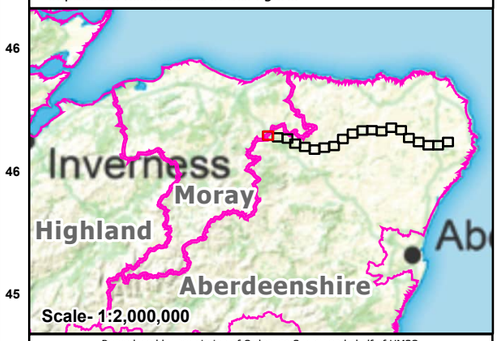

Reproduced by permission of Ordnance Survey on behalf of HMSO.
Crown copyright and database right 2025 all rights reserved.
Ordnance Survey Licence number AC0000813445.
SSEN Transmission take no responsibility for the release or accuracy of latest version Basemaps from Ordnance Survey

Project: Beauly to Blackhillock to New Deer to Peterhead 400 kV OHL Project

Title: Figure 8.3.6 - Aberdeenshire Council Area Post Development Habitats (Technical Appendix 8.3 - BNG) Page 1 of 20

Drawn by: SH Date: 09/09/2025

Drawing: B2P-WSP-DA-70092380-167

Scottish & Southern Electricity Networks
TRANSMISSION

BN1-13A
BN1-14A
BN1-15A
BN1-16A
BN1-17A
BN1-12A
BN1-11A
BN1-10A
BN1F-7
BN1F-8
BN1F-9

Horntowie
North Riggins
Nether Cuttlehill
Auchanachie
Foggy Moss
Moss-side
Braehead
West Riggins
Loanhead
Riggins
Cairnwhelp
Cairn Hill
Newton
Garro Burn
Garromuir Wood
Redfold
Binhall
Banks
Auchanana Cottages
Old Military Road
Boghead
Hall Cottages
Burn of Cairnie
Jam

Legend

Limit of Deviation

Development for which Section 37 Consent is Sought

- Proposed OHL Alignment - 400 kV
- Proposed Tower - 400 kV

Area-based Post Development Habitats

- c1 - arable and horticulture
- c1b - temporary grass and clover leys
- c1b7 - herb-rich ley
- c1c - cereal crops
- g1c/g4/h3h
- g3c - other neutral grassland
- g4 - modified grassland
- u1b - developed land, sealed surface
- u1c - artificial unvegetated unsealed surface
- u1e - built linear features

Note:
Habitats below crane pads which can recover within two years of impact are not included in this figure.

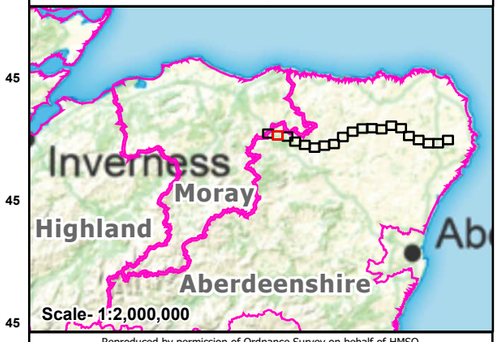

Scale @ A3: 1:10,000
0 100 200 400 600 800 1000 Metres

Reproduced by permission of Ordnance Survey on behalf of HMSO.
Crown copyright and database right 2025 all rights reserved.
Ordnance Survey Licence number AC0000813445.
SSEN Transmission take no responsibility for the release or accuracy of latest version Basemaps from Ordnance Survey

Project: Beauly to Blackhillock to New Deer to Peterhead 400 kV OHL Project

Title: Figure 8.3.6 - Aberdeenshire Council Area Post Development Habitats (Technical Appendix 8.3 - BNG) Page 2 of 20

Drawn by: SH Date: 09/09/2025

Drawing: B2P-WSP-DA-70092380-167

Scottish & Southern Electricity Networks
TRANSMISSION

BN1-18A
BN1-19
BN1-20
BN2-1
BN2-2A
BN2-3A
BN2-4A
BN2-5A
BN2-6A
BN2-7A
BN2-8A

Scale @ A3: 1:10,000
0 100 200 400 600 800 1000 Metres

Legend

- Local Authority Boundary
- Limit of Deviation

Development for which Section 37 Consent is Sought

- Proposed OHL Alignment - 400 kV
- Proposed Tower - 400 kV

Area-based Post Development Habitats

- g1c/g4/h3h
- g4 - modified grassland
- h3e - gorse scrub
- u1b - developed land, sealed surface
- u1c - artificial unvegetated unsealed surface
- u1e - built linear features

Note:
Habitats below crane pads which can recover within two years of impact are not included in this figure.

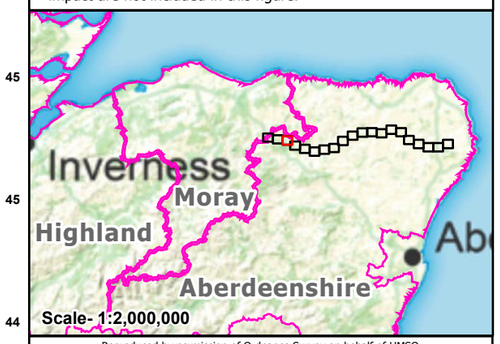

Reproduced by permission of Ordnance Survey on behalf of HMSO.
Crown copyright and database right 2025 all rights reserved.
Ordnance Survey Licence number AC0000813445.
SSEN Transmission take no responsibility for the release or accuracy of latest version Basemaps from Ordnance Survey

Project: Beauly to Blackhillock to New Deer to Peterhead 400 kV OHL Project

Title: Figure 8.3.6 - Aberdeenshire Council Area Post Development Habitats (Technical Appendix 8.3 - BNG)
Page 3 of 20

Drawn by: SH Date: 09/09/2025

Drawing: B2P-WSP-DA-70092380-167

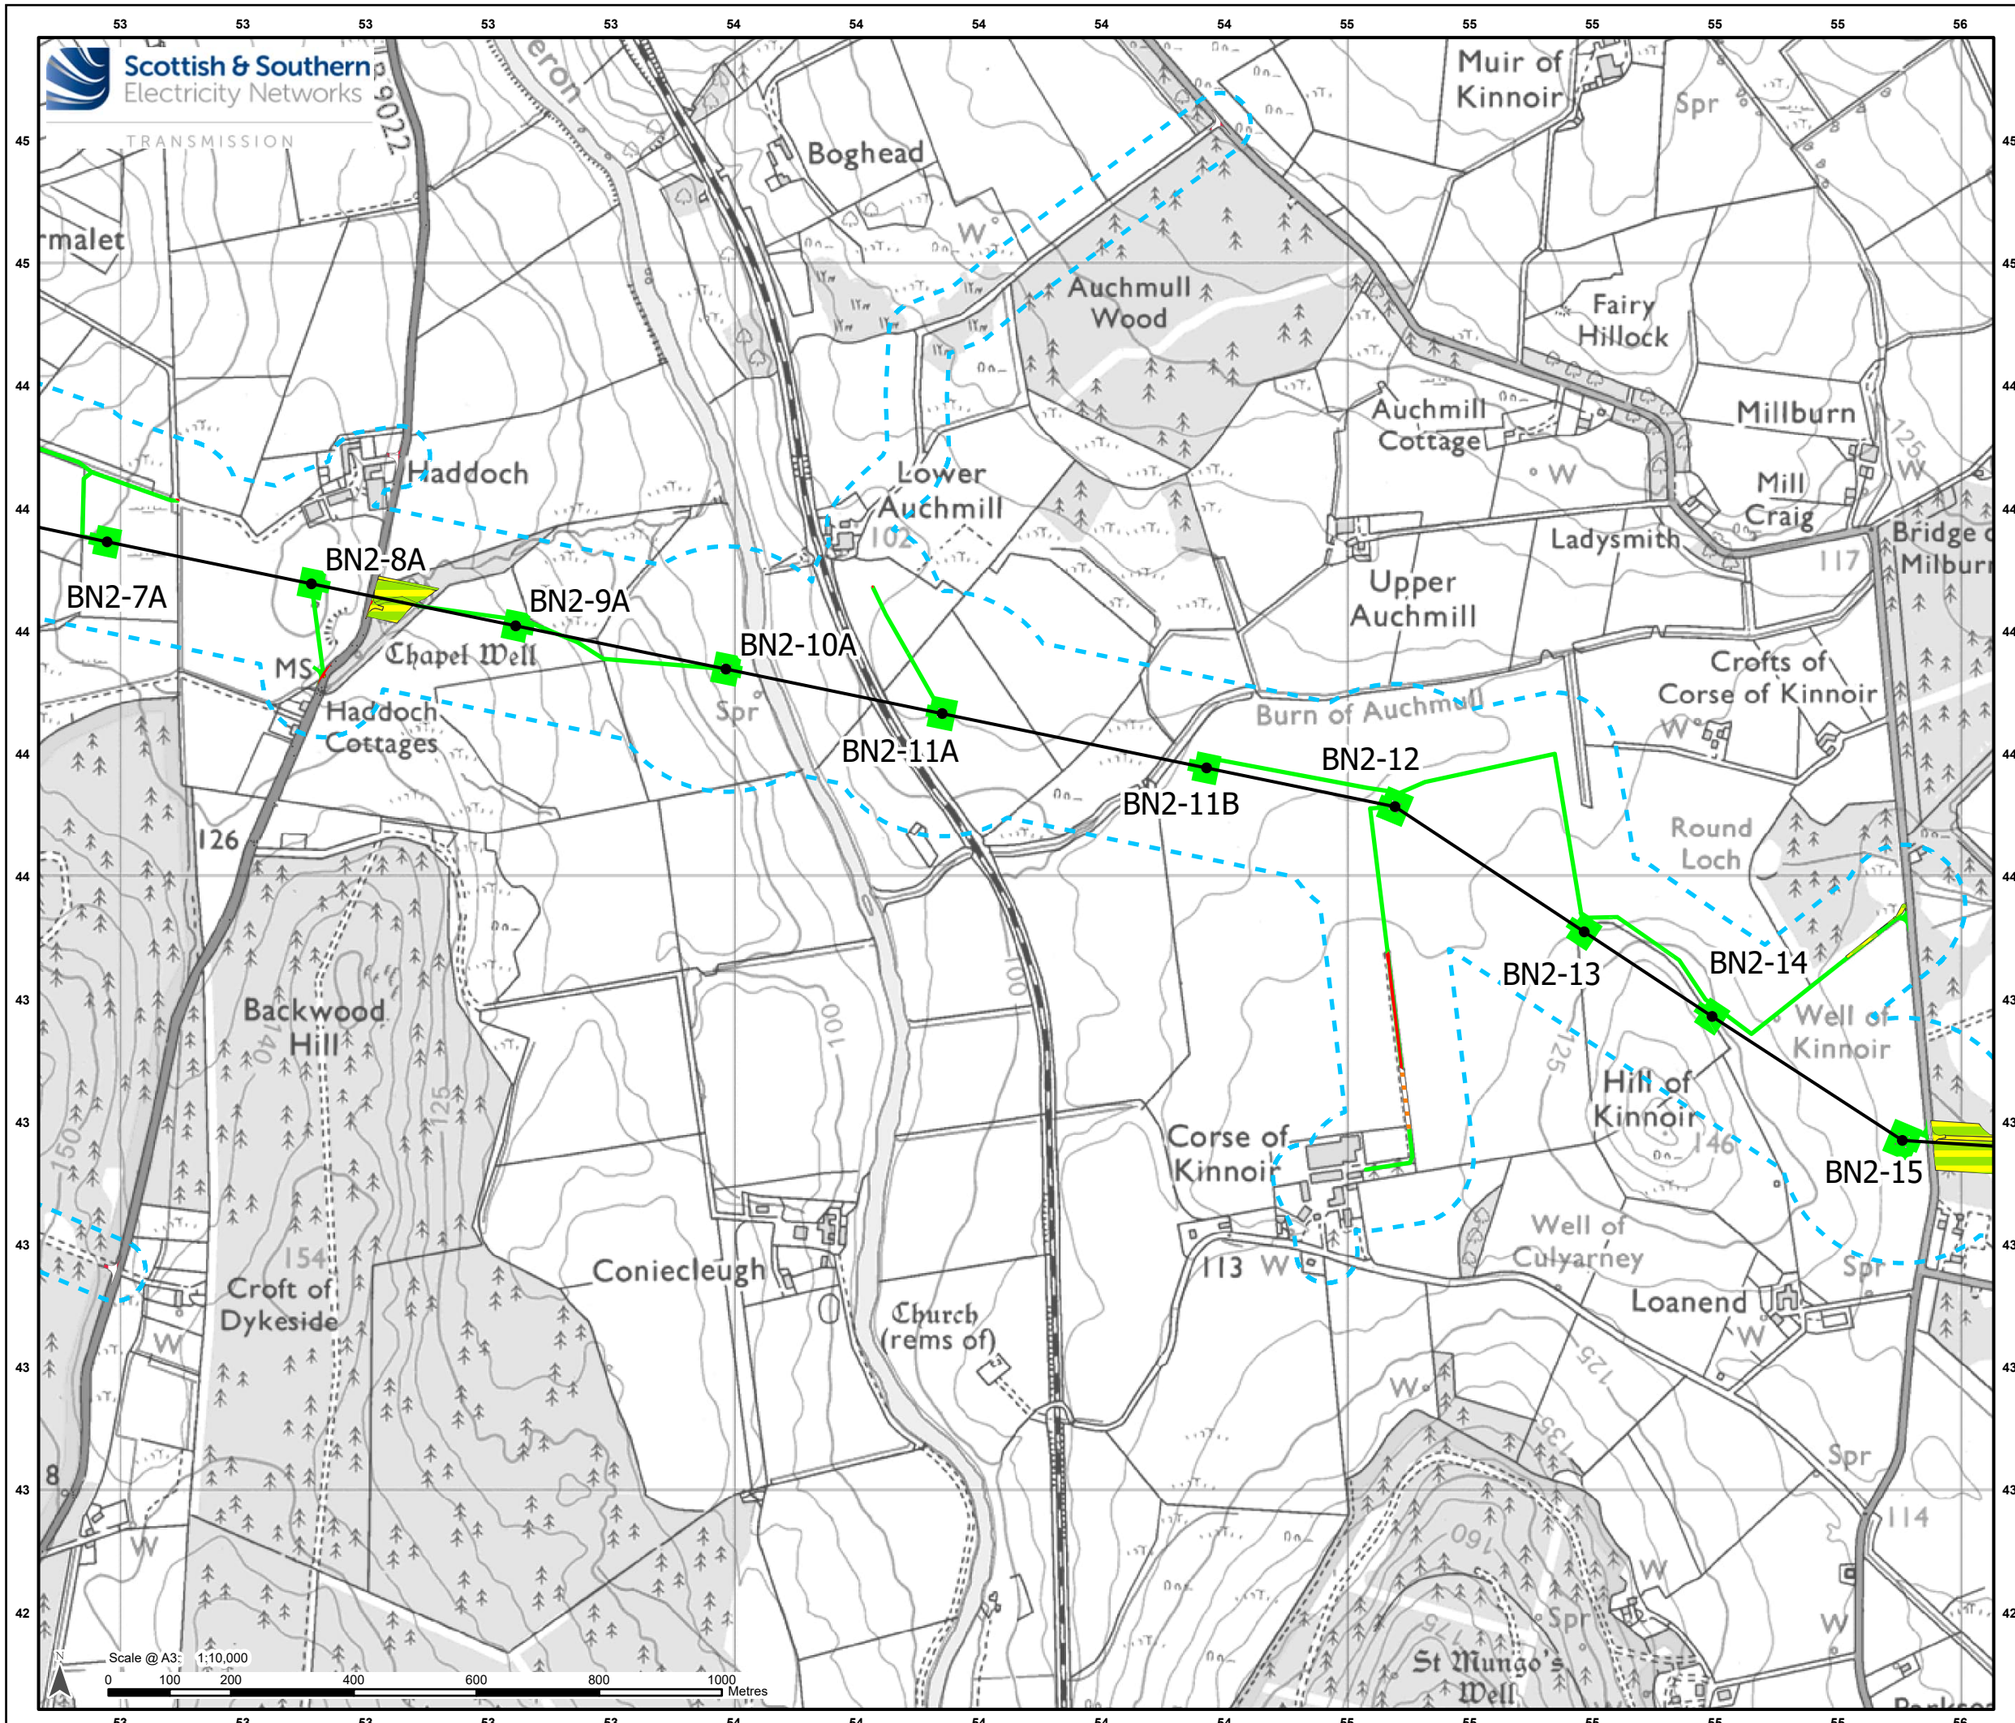

Legend

- Limit of Deviation

Development for which Section 37 Consent is Sought

- Proposed OHL Alignment - 400 kV
- Proposed Tower - 400 kV

Area-based Post Development Habitats

- c1 - arable and horticulture
- c1c - cereal crops
- g1c/g4/h3h
- g4 - modified grassland
- u1b - developed land, sealed surface
- u1e - built linear features

Note:
Habitats below crane pads which can recover within two years of impact are not included in this figure.

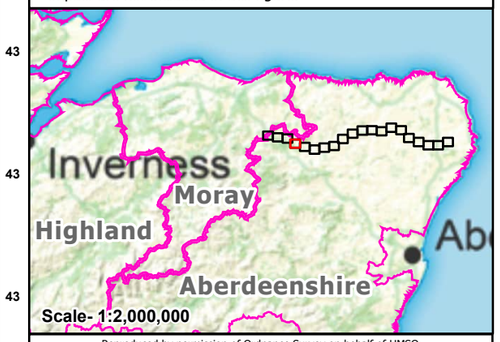

Reproduced by permission of Ordnance Survey on behalf of HMSO.
Crown copyright and database right 2025 all rights reserved.
Ordnance Survey Licence number AC0000813445.
SSEN Transmission take no responsibility for the release or accuracy of latest version Basemaps from Ordnance Survey

Project: Beauly to Blackhillock to New Deer to Peterhead 400 kV OHL Project

Title: Figure 8.3.6 - Aberdeenshire Council Area Post Development Habitats (Technical Appendix 8.3 - BNG) Page 4 of 20

Drawn by: SH Date: 09/09/2025

Drawing: B2P-WSP-DA-70092380-167

Scottish & Southern Electricity Networks
TRANSMISSION

BN2-16
BN2-17
BN2-18
BN2-19
BN2-20
BN2-21
BN2-22
BN2-23
BN3-1
BN3-2

Kinnoir Sawmill
Longfloor
Home Farm
Cobairdy
Cairnton
Cairnton Cottages
Bridge of Pitfancy
Croft of Bridges
Broomfold
Hallhill
Hallhill Crofts
Buglehole
Knig
Croft of Cruchie
Cruchie
Easter Cruchie
Stockie Bridge
Wester Leys
Easter Leys
East Lodge
Cruchie Cottage
Bowie Hillock
Bridges
Bridge of Lessendrum
Lower Costlyburn
Moss of Lessendrum
Meikleton
Burn of Peatfold
Burn of Corrair
Burn of Drumblade
A97

118
107
102
109
108
103
144
150
125
100
95
110
105

MS
W
Ws

Scale @ A3: 1:10,000
0 100 200 400 600 800 1000 Metres

Legend

- Limit of Deviation

Development for which Section 37 Consent is Sought

- Proposed OHL Alignment - 400 kV
- Proposed Tower - 400 kV

Area-based Post Development Habitats

- c1 - arable and horticulture
- c1c - cereal crops
- g1c/g4/h3h
- g3c - other neutral grassland
- g4 - modified grassland
- r2a - rivers (priority habitat)
- u1b - developed land, sealed surface
- u1e - built linear features

Note:
Habitats below crane pads which can recover within two years of impact are not included in this figure.

Reproduced by permission of Ordnance Survey on behalf of HMSO.
Crown copyright and database right 2025 all rights reserved.
Ordnance Survey Licence number AC0000813445.
SSEN Transmission take no responsibility for the release or accuracy of latest version Basemaps from Ordnance Survey

Project: Beauly to Blackhillock to New Deer to Peterhead 400 kV OHL Project

Title: Figure 8.3.6 - Aberdeenshire Council Area Post Development Habitats (Technical Appendix 8.3 - BNG) Page 5 of 20

Drawn by: SH Date: 09/09/2025

Drawing: B2P-WSP-DA-70092380-167

Scottish & Southern Electricity Networks
TRANSMISSION

BN3-3
BN3-4
BN3-5
BN3-6
BN3-7
BN4-1
BN4-2
BN4-3
BN4-4
BN4-5
BN4-6
BN4-7
72A
72B
72R
73R
GANTRY

Newmill of Pitfancy
Colandmill
Gariochsburn
Bogcoup
Stone Circle (rems of)
Hazel Hill
Hillhead of Frendraught
Gillie Gae
Netherton Comisty
Nether Comisty Cottages
Croft of Colyne
Frendraught House
Howe of Frendraught
Burn of Frendraught
Mains of Frendraught
Comisty
Hill of Comisty
Quarry (dis)
Colyne
Gallows Hill
Coldhome
Pit

Scale @ A3: 1:10,000
0 100 200 400 600 800 1000 Metres

Legend

Limit of Deviation

Development for which Section 37 Consent is Sought

- Proposed OHL Alignment - 400 kV
- Proposed Alignment - Existing OHL Works (275 kV Realignment and Crossings)
- Temporary OHL Diversion
- Proposed Tower - 400 kV
- Proposed Tower-Existing OHL Works (275 kV Realignment and Crossing
- Proposed Tower - Temporary

Area-based Post Development Habitats

- c1 - arable and horticulture
- c1c - cereal crops
- g1c/g4/h3h
- g4 - modified grassland
- u1b - developed land, sealed surface
- u1d - suburban mosaic of developed/ natural surfaces
- u1e - built linear features

Note:
Habitats below crane pads which can recover within two years of impact are not included in this figure.

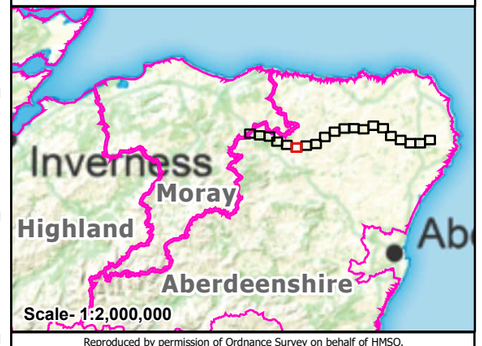

Reproduced by permission of Ordnance Survey on behalf of HMSO.
Crown copyright and database right 2025 all rights reserved.
Ordnance Survey Licence number AC0000813445.
SSEN Transmission take no responsibility for the release or accuracy of latest version Basemaps from Ordnance Survey

Project: Beauly to Blackhillock to New Deer to Peterhead 400 kV OHL Project

Title: Figure 8.3.6 - Aberdeenshire Council Area Post Development Habitats (Technical Appendix 8.3 - BNG) Page 6 of 20

Drawn by: SH Date: 09/09/2025

Drawing: B2P-WSP-DA-70092380-167

Scottish & Southern Electricity Networks
TRANSMISSION

BN4-8
BN4-9
BN4-10
BN4-11
BN4-12
BN4-13
BN4-14
BN4-15
BN4-16
BN4-17

Glen Dronach
South Balnoon
Whinburn
Drumblair House
Placemill Farm
Home Farm
Quarry (dis)
Pit (dis)
Sheep Dip
Drumblair Cottage
Burnside
Braeside
Burn of Templeland
Newton of Templeland
Brae of Largue
Hawkhall
The Beeches
Hawk Hill Plantation
Templeland
Largue
Largue Farm
Quarries (dis)
Den Burn
Den of Largue
Easter Aucharnie
Woodcroft
Balgaveny House
Hillhead of Drumblair
Haremoss
Gravel Pit
Reid's Well
Woodlands
Hill of Denmo
B9001
B9024

Scale @ A3: 1:10,000
0 100 200 400 600 800 1000 Metres

Legend

Limit of Deviation

Development for which Section 37 Consent is Sought

- Proposed OHL Alignment - 400 kV
- Proposed Tower - 400 kV

Area-based Post Development Habitats

- c1c - cereal crops
- g1c/g4/h3h
- g3c - other neutral grassland
- g4 - modified grassland
- h1b - upland heathland
- u1b - developed land, sealed surface
- u1e - built linear features

Note:
Habitats below crane pads which can recover within two years of impact are not included in this figure.

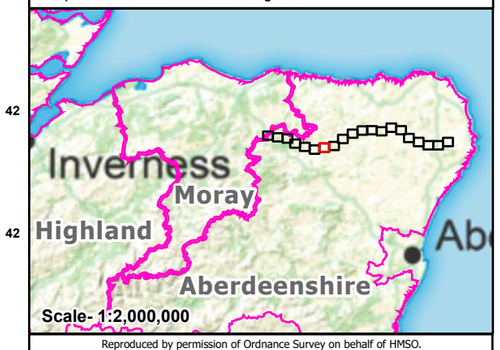

Reproduced by permission of Ordnance Survey on behalf of HMSO.
Crown copyright and database right 2025 all rights reserved.
Ordnance Survey Licence number AC0000813445.
SSEN Transmission take no responsibility for the release or accuracy of latest version Basemaps from Ordnance Survey

Project: Beauly to Blackhillock to New Deer to Peterhead 400 kV OHL Project

Title: Figure 8.3.6 - Aberdeenshire Council Area Post Development Habitats (Technical Appendix 8.3 - BNG) Page 7 of 20

Drawn by: SH Date: 09/09/2025

Drawing: B2P-WSP-DA-70092380-167

Scottish & Southern Electricity Networks
TRANSMISSION

BN4-28
BN4-27
BN4-26
BN4-25
BN4-24
BN4-23
BN4-22
BN4-21
BN4-20
BN4-19
BN4-18

Ford
Burn of Tollie
Carlincraig
Quarry (dis)
The Harestanes Stone Circle (rems of)
Greens
Feith Hill
Floors Farm
South Tollo
Mid Feith Hill
South Feith Hill
Croft of Feith Hill
Upper Lenshie
Lenshaw
Gallows Hill
Backhill of Hatton Croft
Highfield
Little Mains of Hatton

Scale @ A3: 1:10,000
0 100 200 400 600 800 1000 Metres

Legend

- Limit of Deviation

Development for which Section 37 Consent is Sought

- Proposed OHL Alignment - 400 kV
- Proposed Tower - 400 kV

Area-based Post Development Habitats

- c1c - cereal crops
- g1c/g4/h3h
- g3c - other neutral grassland
- g4 - modified grassland
- u1b - developed land, sealed surface
- u1d - suburban mosaic of developed/ natural surfaces
- u1e - built linear features

Note:
Habitats below crane pads which can recover within two years of impact are not included in this figure.

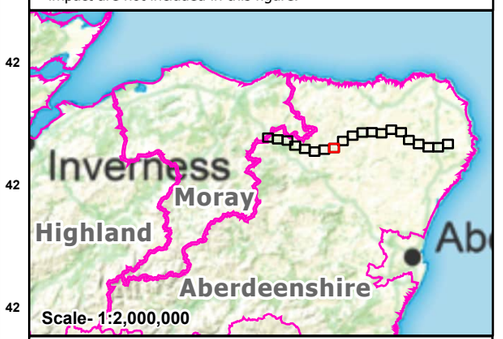

Reproduced by permission of Ordnance Survey on behalf of HMSO.
Crown copyright and database right 2025 all rights reserved.
Ordnance Survey Licence number AC0000813445.
SSEN Transmission take no responsibility for the release or accuracy of latest version Basemaps from Ordnance Survey

Project: Beauly to Blackhillock to New Deer to Peterhead 400 kV OHL Project

Title: Figure 8.3.6 - Aberdeenshire Council Area Post Development Habitats (Technical Appendix 8.3 - BNG)
Page 8 of 20

Drawn by: SH Date: 09/09/2025

Drawing: B2P-WSP-DA-70092380-167

Scottish & Southern Electricity Networks
TRANSMISSION

BN5-9
BN5-8B
BN5-8A
BN5-8
BN5-7
BN5-6
BN5-5
BN5-4
BN5-3
BN5-2
BN5-1
BN4-28

Hill of Dorlaithers
South Dorlaithers
Brunthall
Den of Brunthall
Loch of Braefoot
Braefoot
Braefoot Cottage
Den of Woodh
Glasslaw
North Cliftbog
Hill of Cleftbog
Cliftbog Cottages
Cliftbog
South Cliftbog
Burn of Cliftbog
Burn of Glasslaw
Uppermill
Westerton
Nethermill
North Pitglassie
Haremoss Hill
Stone Circle (rems of)
Corrydown
Brownhill
Upper

Scale @ A3: 1:10,000
0 100 200 400 600 800 1000 Metres

Legend

Limit of Deviation

Development for which Section 37 Consent is Sought

- Proposed OHL Alignment - 400 kV
- Proposed Tower - 400 kV

Area-based Post Development Habitats

- c1 - arable and horticulture
- c1c - cereal crops
- g1c/g4/h3h
- g4 - modified grassland
- r1 - standing open water and canals
- u1b - developed land, sealed surface
- u1bu1b
- u1d - suburban mosaic of developed/ natural surfaces
- u1e - built linear features

Note:
Habitats below crane pads which can recover within two years of impact are not included in this figure.

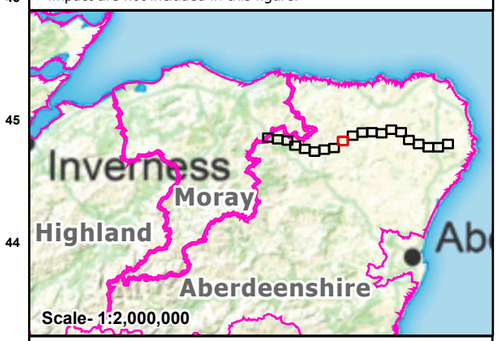

Reproduced by permission of Ordnance Survey on behalf of HMSO.
Crown copyright and database right 2025 all rights reserved.
Ordnance Survey Licence number AC0000813445.
SSEN Transmission take no responsibility for the release or accuracy of latest version Basemaps from Ordnance Survey

Project: Beauly to Blackhillock to New Deer to Peterhead 400 kV OHL Project

Title: Figure 8.3.6 - Aberdeenshire Council Area Post Development Habitats (Technical Appendix 8.3 - BNG) Page 9 of 20

Drawn by: SH Date: 09/09/2025

Drawing: B2P-WSP-DA-70092380-167

Scottish & Southern Electricity Networks
TRANSMISSION

BN6-1
BN6-2
BN5-21
BN5-20
BN5-19
BN5-17
BN5-16
BN5-15
BN5-14
BN5-12
BN5-11
BN5-10

Tournament Hillock
Little Colp
Hill of Boggieshalloch
Wood of Boggieshalloch
Upperton of Gask
Craighill
Turf Slack
Brackin
Mill of
Wood of Glenesk
Mid Craighill
East Craighill
Glenesk House
Den of Gask
Gask
Burn of Gask
Upper Darra Croft
Hill of Darra
Darra
Bridge of Balquhon
Burn of Balqu
B 9170
A 947
Bridge of Oldmill
Burn of Oldmill
Lower Oldmill
Upper Oldmill
Craigietocher
Quarry
Quarry Cottage
Silverwells
Denfield
Upper Old Mill Croft
Peat Hill
Wood of Woodtown
Upper Woodtown
Castle Hill
Croft of Upper

Boggieshalloch
Southend
Enhead

Scale @ A3: 1:10,000
0 100 200 400 600 800 1000 Metres

Legend

Limit of Deviation

Development for which Section 37 Consent is Sought

- Proposed OHL Alignment - 400 kV
- Proposed Tower - 400 kV

Area-based Post Development Habitats

- c1 - arable and horticulture
- c1c - cereal crops
- g1c/g4/h3h
- g3c - other neutral grassland
- g4 - modified grassland
- u1b - developed land, sealed surface
- u1d - suburban mosaic of developed/ natural surfaces
- u1e - built linear features

Note:
Habitats below crane pads which can recover within two years of impact are not included in this figure.

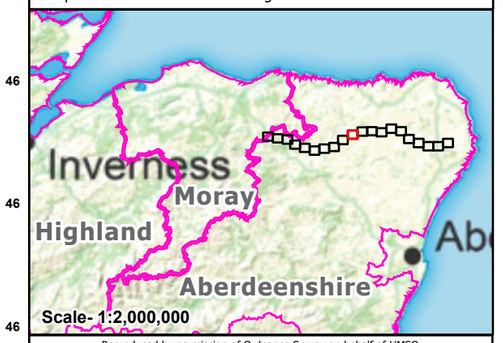

Reproduced by permission of Ordnance Survey on behalf of HMSO.
Crown copyright and database right 2025 all rights reserved.
Ordnance Survey Licence number AC0000813445.
SSEN Transmission take no responsibility for the release or accuracy of latest version Basemaps from Ordnance Survey

Project: Beauly to Blackhillock to New Deer to Peterhead 400 kV OHL Project

Title: Figure 8.3.6 - Aberdeenshire Council Area Post Development Habitats (Technical Appendix 8.3 - BNG) Page 10 of 20

Drawn by: SH Date: 09/09/2025

Drawing: B2P-WSP-DA-70092380-167