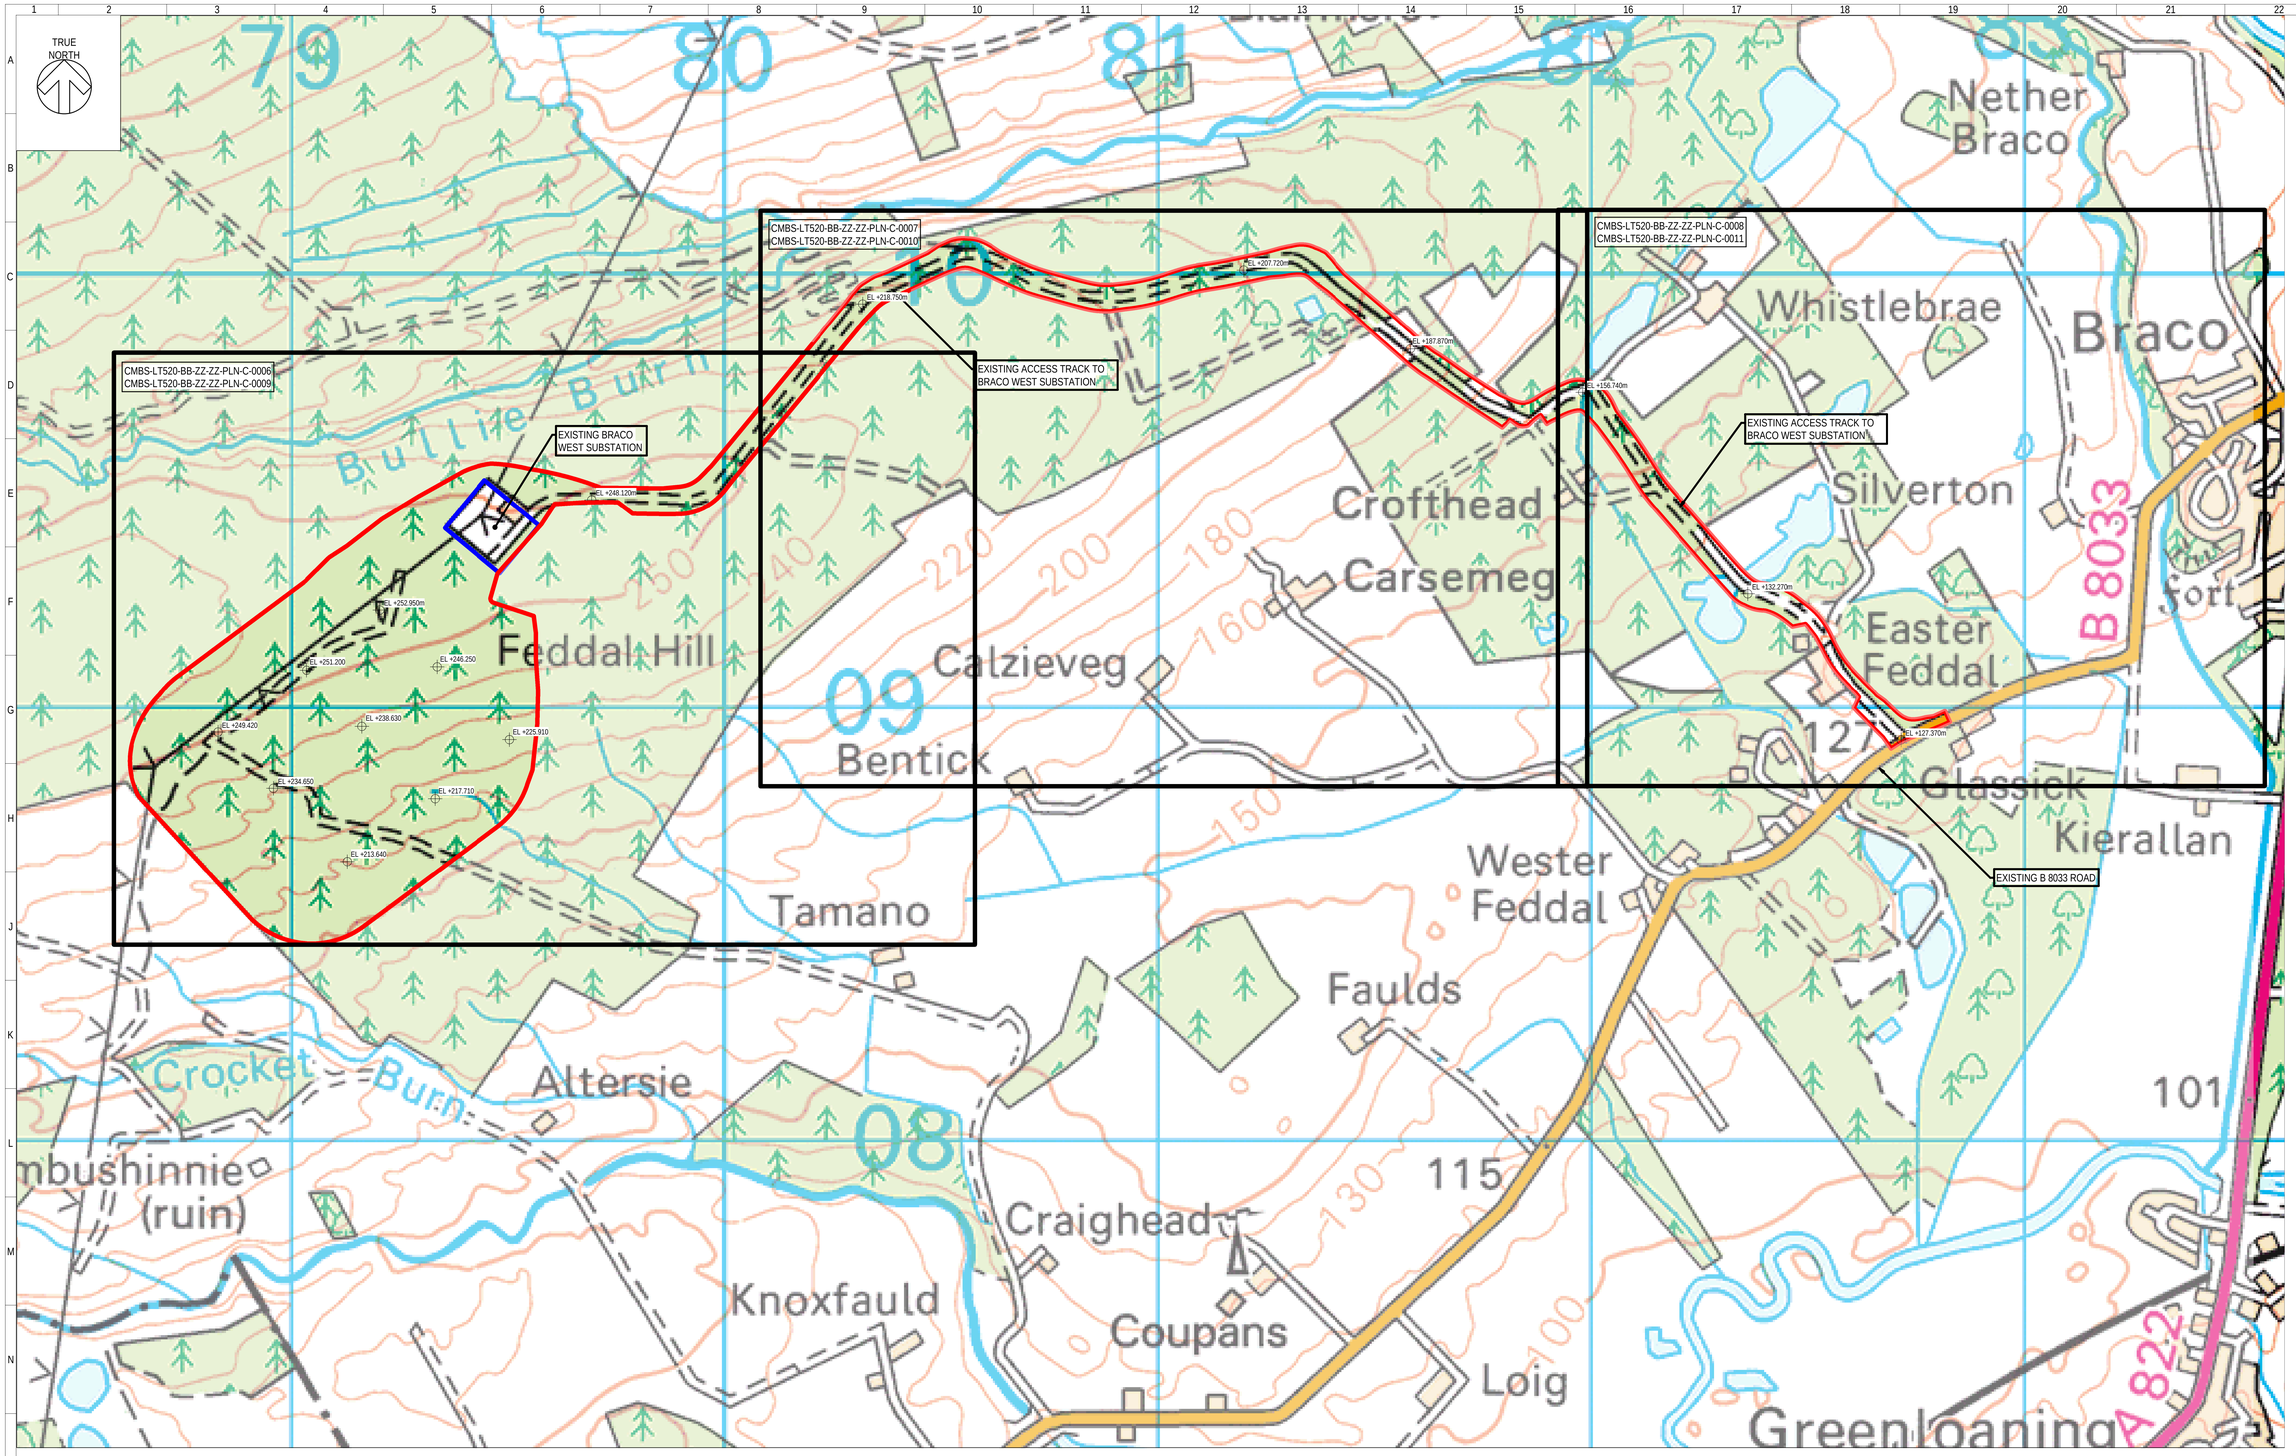

LEGEND:-

- REDLINE BOUNDARY
- SSE PROPERTY
- EL +XXX.XXXm — EXISTING SITE LEVELS

SITE LOCATION PLAN

1 : 5000

0m 100m 200m 300m 400m 500m

VISUAL SCALE 1:5000 @ A0

REFERENCE DRAWINGS - PLANNING SUPPORT			
DRAWING No.	TITLE 1	TITLE 2	TITLE 3
CMBS-LT520-BB-EWKS-XX-PLN-G-0001	CAMBUSHINNIE 400kV S/S	SITE CLEARANCE PLAN	
CMBS-LT520-BB-XX-XX-PLN-G-0001	CAMBUSHINNIE 400kV S/S	TOPOGRAPHICAL SURVEY PLAN	SHOWING EXISTING AND PROPOSED GROUND LEVELS
CMBS-LT520-BB-ZZ-ZZ-D-C-0001	CAMBUSHINNIE 400kV S/S	OVERALL SITE SECTIONS	SHOWING EQUIPMENT / EARTHWORKS
CMBS-LT520-BB-ZZ-ZZ-D-C-0002	CAMBUSHINNIE 400kV S/S	OVERALL SITE SECTIONS	SHOWING EQUIPMENT / EARTHWORKS
CMBS-LT520-BB-ZZ-ZZ-LAY-C-0001	CAMBUSHINNIE 400kV S/S	OVERALL SITE WORKS LAYOUT	(SHOWING REDLINE BOUNDARY)
CMBS-LT520-BB-ZZ-ZZ-PLN-C-0002	CAMBUSHINNIE 400kV S/S	SUPPLEMENTARY LOCATION PLAN	
CMBS-LT520-BB-ZZ-ZZ-PLN-C-0003	CAMBUSHINNIE 400kV S/S	SITE LOCATION PLAN	
CMBS-LT520-BB-ZZ-ZZ-PLN-C-0004	CAMBUSHINNIE 400kV S/S	PROPOSED SITE PLAN	(SITE WIDE)
CMBS-LT520-BB-ZZ-ZZ-PLN-C-0005	CAMBUSHINNIE 400kV S/S	TEMPORARY WORKS PLAN	
CMBS-LT520-BB-ZZ-ZZ-PLN-C-0006	CAMBUSHINNIE 400kV S/S	PERMANENT WORKS PLAN	SHEET 01 OF 03
CMBS-LT520-BB-ZZ-ZZ-PLN-C-0007	CAMBUSHINNIE 400kV S/S	PERMANENT WORKS PLAN	SHEET 02 OF 03
CMBS-LT520-BB-ZZ-ZZ-PLN-C-0008	CAMBUSHINNIE 400kV S/S	PERMANENT WORKS PLAN	SHEET 03 OF 03
CMBS-LT520-BB-ZZ-ZZ-PLN-C-0009	CAMBUSHINNIE 400kV S/S	EXISTING SITE PLAN SHOWING WOODED AREAS	SHEET 01 OF 03
CMBS-LT520-BB-ZZ-ZZ-PLN-C-0010	CAMBUSHINNIE 400kV S/S	EXISTING SITE PLAN SHOWING WOODED AREAS	SHEET 02 OF 03
CMBS-LT520-BB-ZZ-ZZ-PLN-C-0011	CAMBUSHINNIE 400kV S/S	EXISTING SITE PLAN SHOWING WOODED AREAS	SHEET 03 OF 03

NOTE:-
THIS DRAWING TO BE READ IN CONJUNCTION WITH THE T446 DESIGN RISK MANAGEMENT SCHEDULE AND THE T447 SIGNIFICANT RESIDUAL H&S RISK SCHEDULE.

NOTE:-
THIS DRAWING IS TO BE READ IN CONJUNCTION WITH BALFOUR BEATTY DRG No. CMBS-LT520-BB-ZZ-ZZ-LAY-E-0007.

NOTE:-
THIS DRAWING SHOWS STRICTLY PROVISIONAL CIVIL PRICING DESIGN DETAILS ONLY. NO BESPOKE ELECTRICAL LOADINGS OR SWITCHGEAR INFORMATION IS AVAILABLE SO ALL CIVIL WORK SHOWN IS SUBJECT TO CONFIRMATION IN THE DETAILED DESIGN STAGE. BALFOUR BEATTY TO MAKE ALLOWANCE IN THE CIVIL PRELIMINARY STAGE RISK REGISTERS AND QUALIFICATIONS TO COVER THE RELATED COMMERCIAL AND PROGRAMME RISKS.

DRAWN	PB	REMARKS: EXISTING LEVELS ADDED			
CHKD	RF				
DESIGN	N/A	STATUS	S5	DATE	06/05/25
APPD	GV	FOR ACCEPTANCE		REV	P02
DRAWN	PB	REMARKS: ISSUED FOR PLANNING			
CHKD	RM				
DESIGN	RM	STATUS	S5	DATE	14/02/25
APPD	GV	FOR ACCEPTANCE		REV	P01

Scottish & Southern Electricity Networks

Balfour Beatty

PROJECT NAME: ASTI

LOCATION: CAMBUSHINNIE 400kV S/S

SITE: CMBS

TITLE: CAMBUSHINNIE 400kV S/S SITE LOCATION PLAN

SIZE	SCALE	FORMAT	SHEET No.
A0	1:5000.	RVT	01 OF 01

DRAWING No. CMBS-LT520-BB-ZZ-ZZ-PLN-C-0003

© Balfour Beatty plc 2022. THE COPYRIGHT IN THIS DRAWING & THE DESIGN RIGHT IN THE ARTICLE(S) DEPICTED BELONG TO BALFOUR BEATTY PLC OR ITS SUBSIDIARY. THE DRAWING MAY NOT BE COPIED BY ANY MEANS (INCLUDING TRACING) OR STORED AS A MICROFILM, AS A CAD FILE OR CD-ROM OR IN ANY OTHER ELECTRONIC FORM. NOR MAY ARTICLES BE MADE FROM THE DRAWING, EITHER DIRECTLY OR INDIRECTLY, WITHOUT THE PRIOR WRITTEN CONSENT OF BALFOUR BEATTY PLC OR ITS AUTHORIZED REPRESENTATIVES.