LEGEND

- BARRIER
- SECURITY FENCING
- EXISTING BRACO SUBSTATION
- TEMPORARY ROAD
- PEDESTRIAN WALKWAY
- LAYDOWN AREA
- ACCESS ROAD
- VEHICLE MOVEMENTS
- 1 BB MSITE POD
- 2 BB GATEMANS HUT
- 3 MORRISONS SECURITY

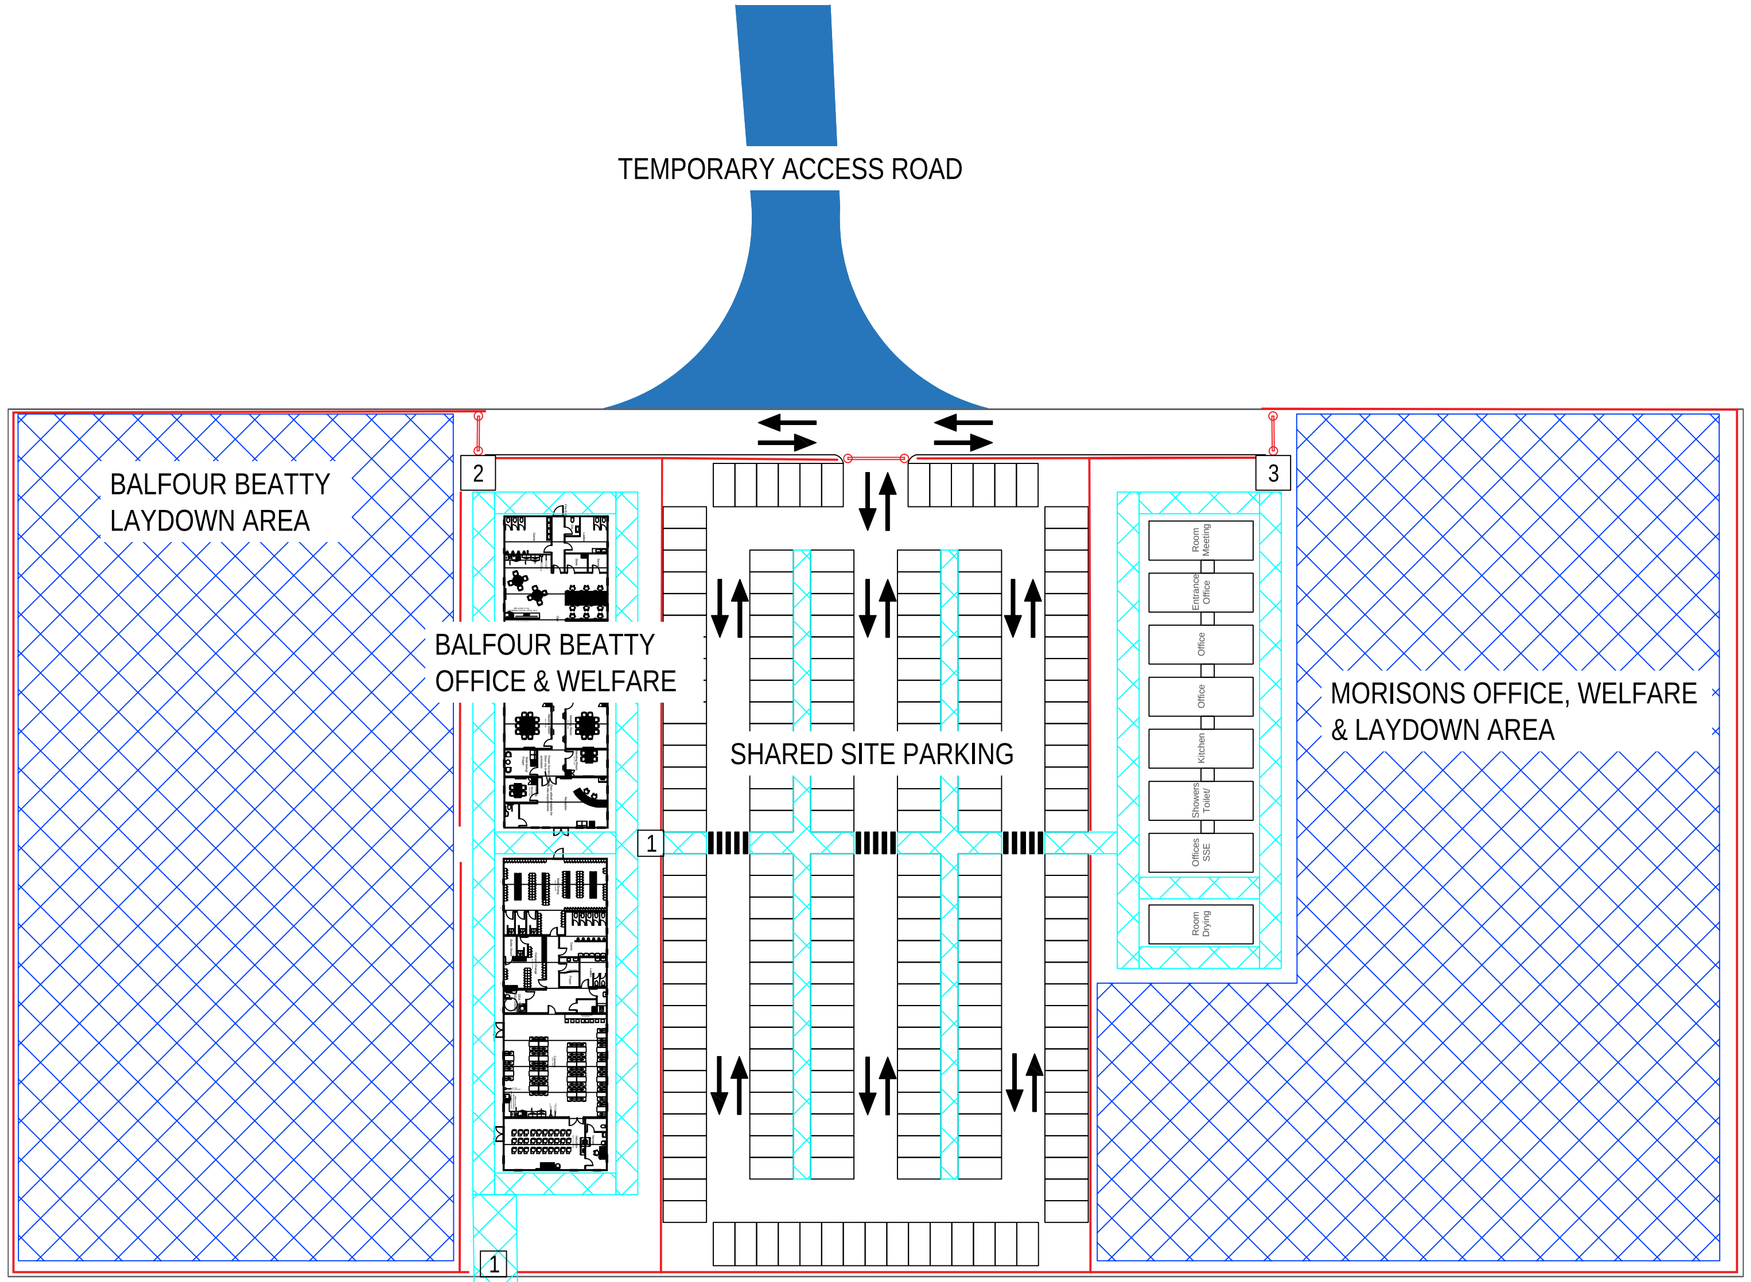

PEDESTRIAN WALK WAY TO NEW SUB STATION

0 10000 20000 mm

DRAWN	CB	REMARKS: North arrow added			
CHKD	MJ				
DESIGN	CB	SUITABILITY	S5	DATE	24/04/25
APPD	AJ	FOR_ACCEPTANCE		BB REV	P05
				SSEN REV	P05
DRAWN	CB	**REMARKS:** 2C Final Issue			
CHKD	MJ				
DESIGN	CB	**SUITABILITY**	S5	**DATE**	25/07/24
APPD	AJ	FOR ACCEPTANCE		**BB REV**	P04
				SSEN REV	P04

Scottish & Southern Electricity Networks

Balfour Beatty

PROJECT NAME:
ASTI - ECE

LOCATION: CAMBUSHINNIE 400kV S/S

SITE: CMBS

TITLE:
CAMBUSHINNIE 400kV S/SX

SITE OFFICE LOCATION PLAN -TEMPORARY COMPOUND

SIZE	SCALE	FORMAT	SHEET No.
A1	1:500	MSTN	01 OF 01

DRAWING No.
CMBS4-LT520-BB-EWKS-XX-D-G-0005

© Balfour Beatty plc 2022. THE COPYRIGHT IN THIS DRAWING & THE DESIGN RIGHT IN THE ARTICLE(S) DEPICTED BELONG TO BALFOUR BEATTY PLC OR ITS SUBSIDIARY. THE DRAWING MAY NOT BE COPIED BY ANY MEANS (INCLUDING TRACING) OR STORED AS A MICROFILM, AS A CAD FILE OR CD-ROM OR IN ANY OTHER ELECTRONIC FORM. NOR MAY ARTICLES BE MADE FROM THE DRAWING, EITHER DIRECTLY OR INDIRECTLY, WITHOUT THE PRIOR WRITTEN CONSENT OF BALFOUR BEATTY PLC OR ITS AUTHORIZED REPRESENTATIVES.