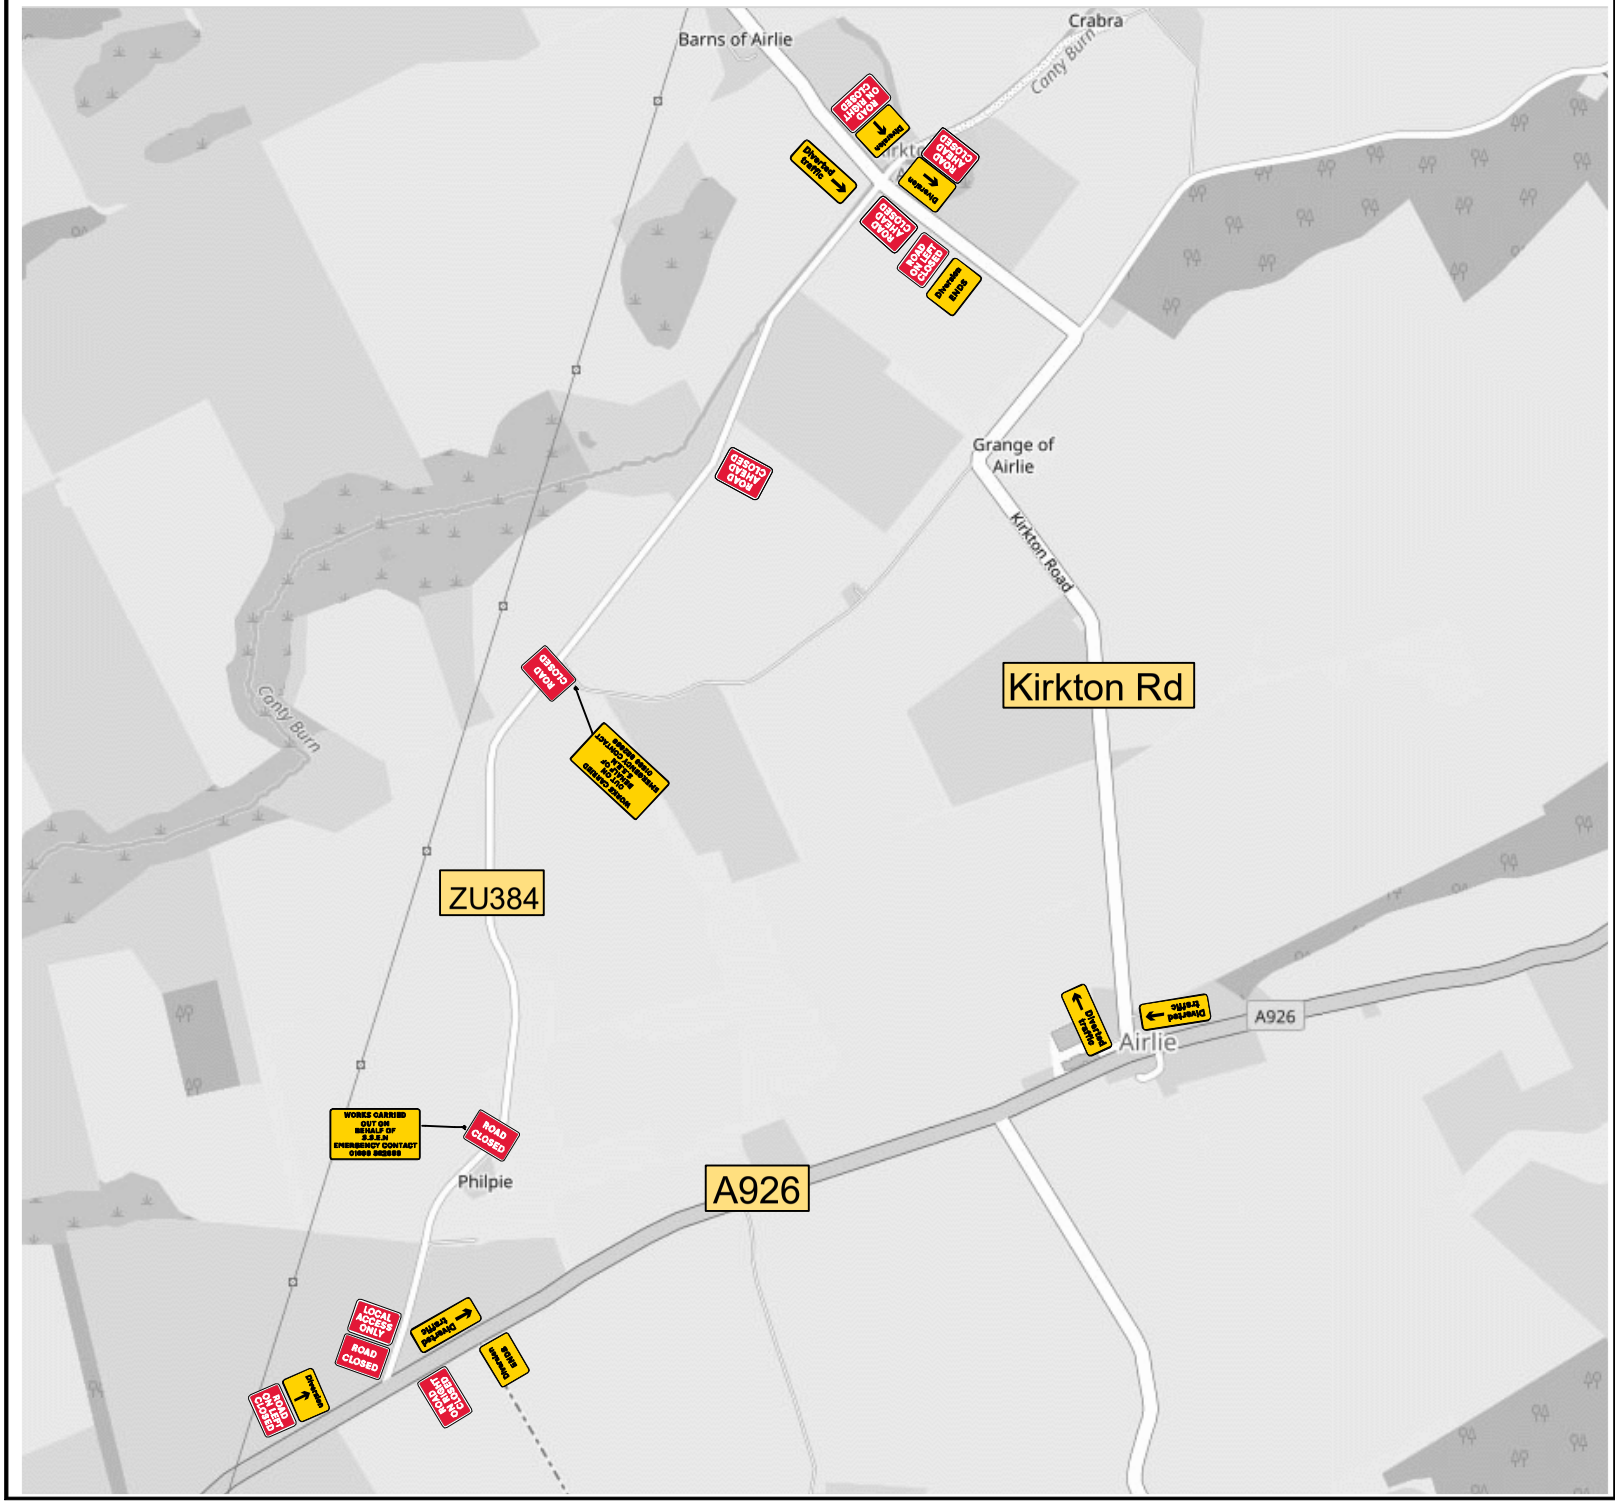

KEY:

	Traffic cones

Road speed		PERMANENT SIGNALS AFFECTED?	Y/N N
		PEDESTRIAN CROSSING AFFECTED?	Y/N N
		BUS STOP(S) AFFECTED?	Y/N N/A
DRAWN BY	SW	CHECKED BY	DM

CLIENT DETAILS:

Balfour Beatty

SITE ADDRESS:

ZU384,
Kirriemuir, DD8 5PA

Site ID 49728-01 BM 250, 252, 253

CONEWORX LTD
Unit 4,
Biggar Road Ind. Est.
Cleland, ML1 5PB
01698 862888