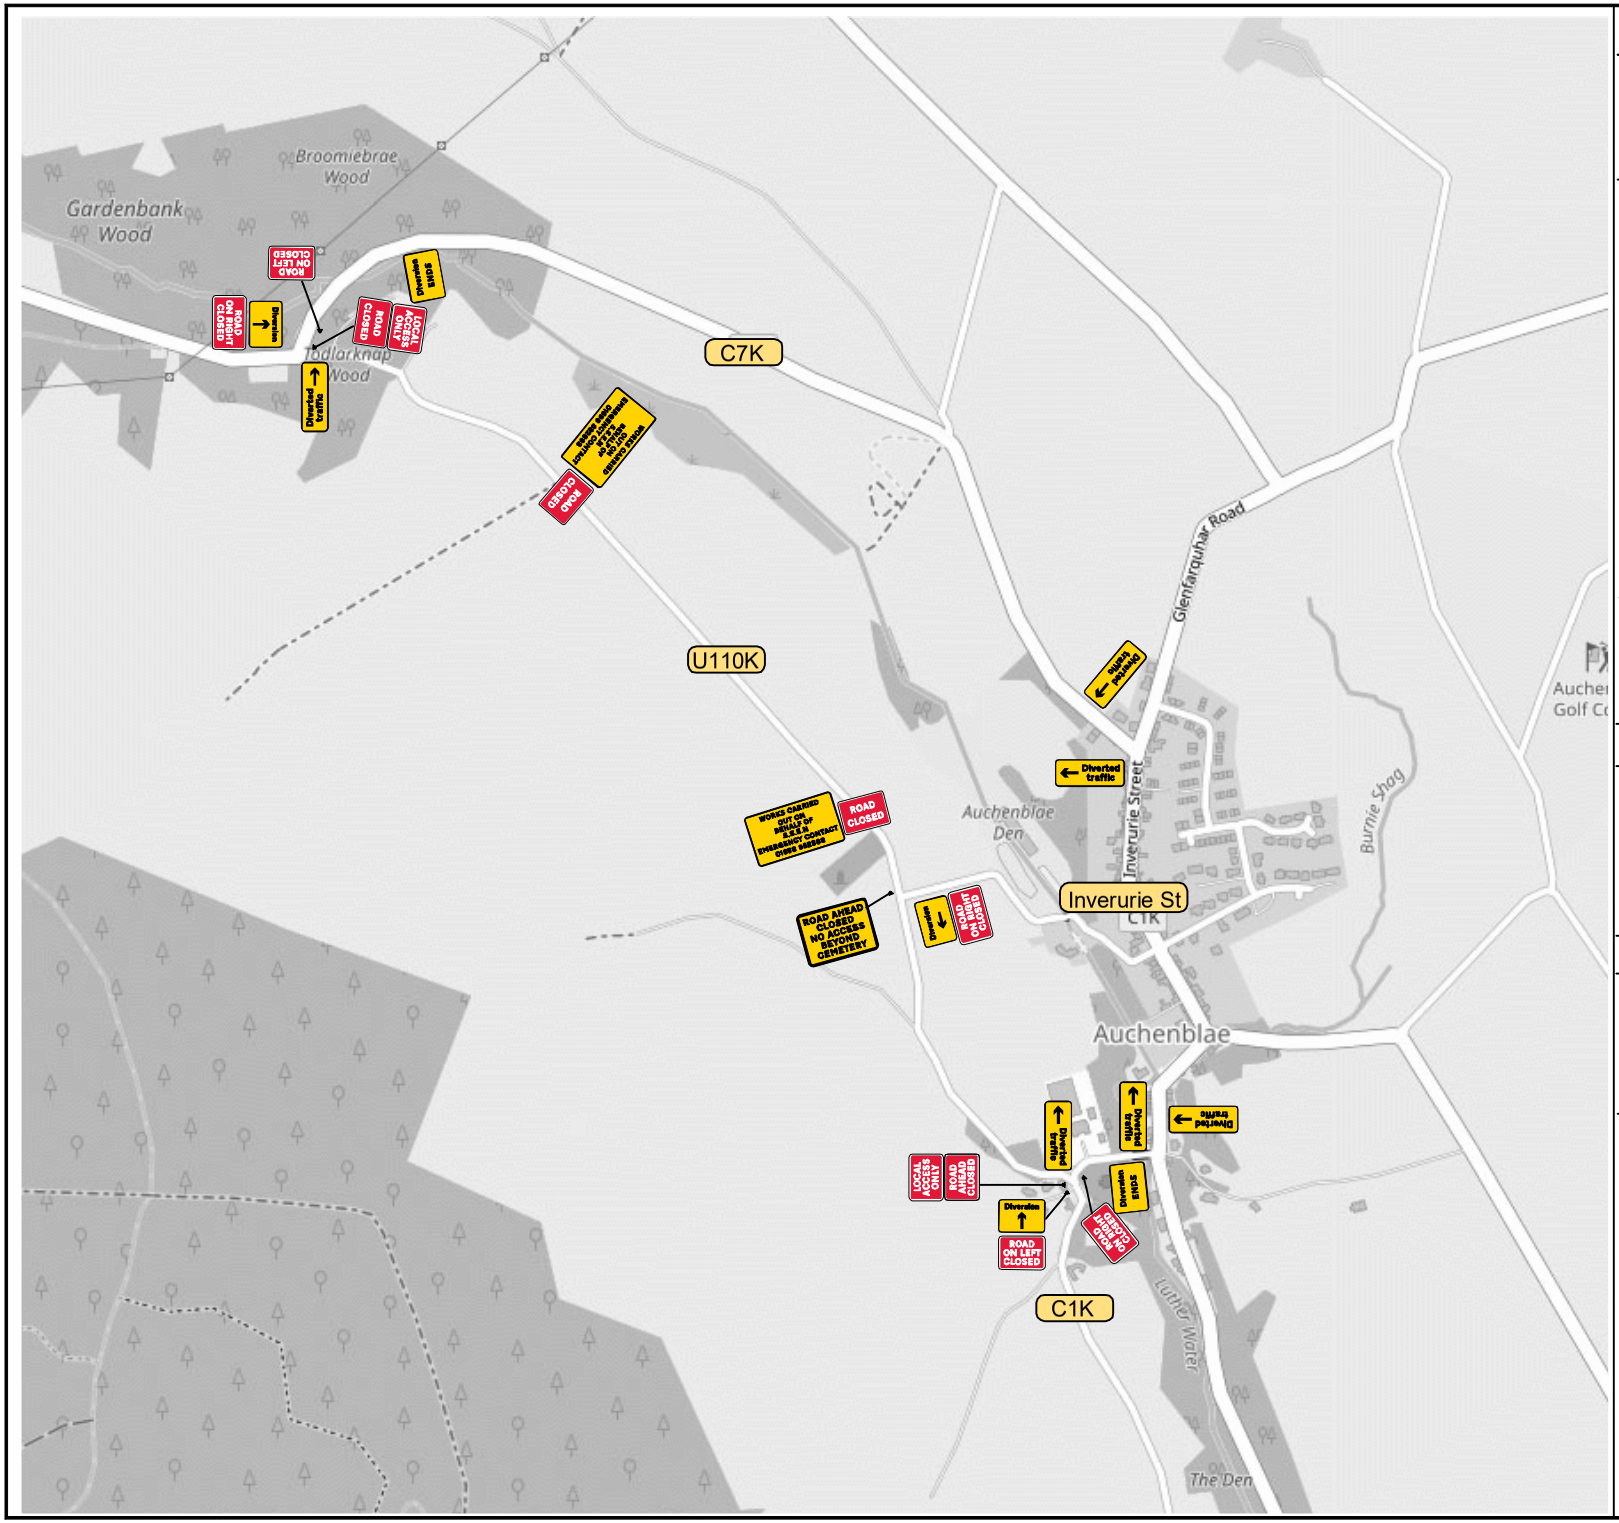

KEY:

———	Traffic cones

Road speed	PERMANENT SIGNALS AFFECTED?	Y/N
		N
	PEDESTRIAN CROSSING AFFECTED?	Y/N
		N
	BUS STOP(S) AFFECTED?	Y/N
		N/A

DRAWN BY	SW	CHECKED BY	DM

CLIENT DETAILS:

Balfour Beatty

SITE ADDRESS:

U110K,
Auchenblae, *AB30 1XR*

Site ID 49734-01 BM BM FU T422

CONE WORX LTD
Unit 4,
Biggar Road Ind. Est.
Cleland, ML1 5PB
01698 862888