Notes :
When vehicles are heading to site from B977, all traffic is stopped from foundation upgrade heading towards B977 to allow vehicles to get to site.

When vehicles are leaving site towards B977, all traffic is stopped heading to the foundation upgrade to allow vehicles to leave site safely.

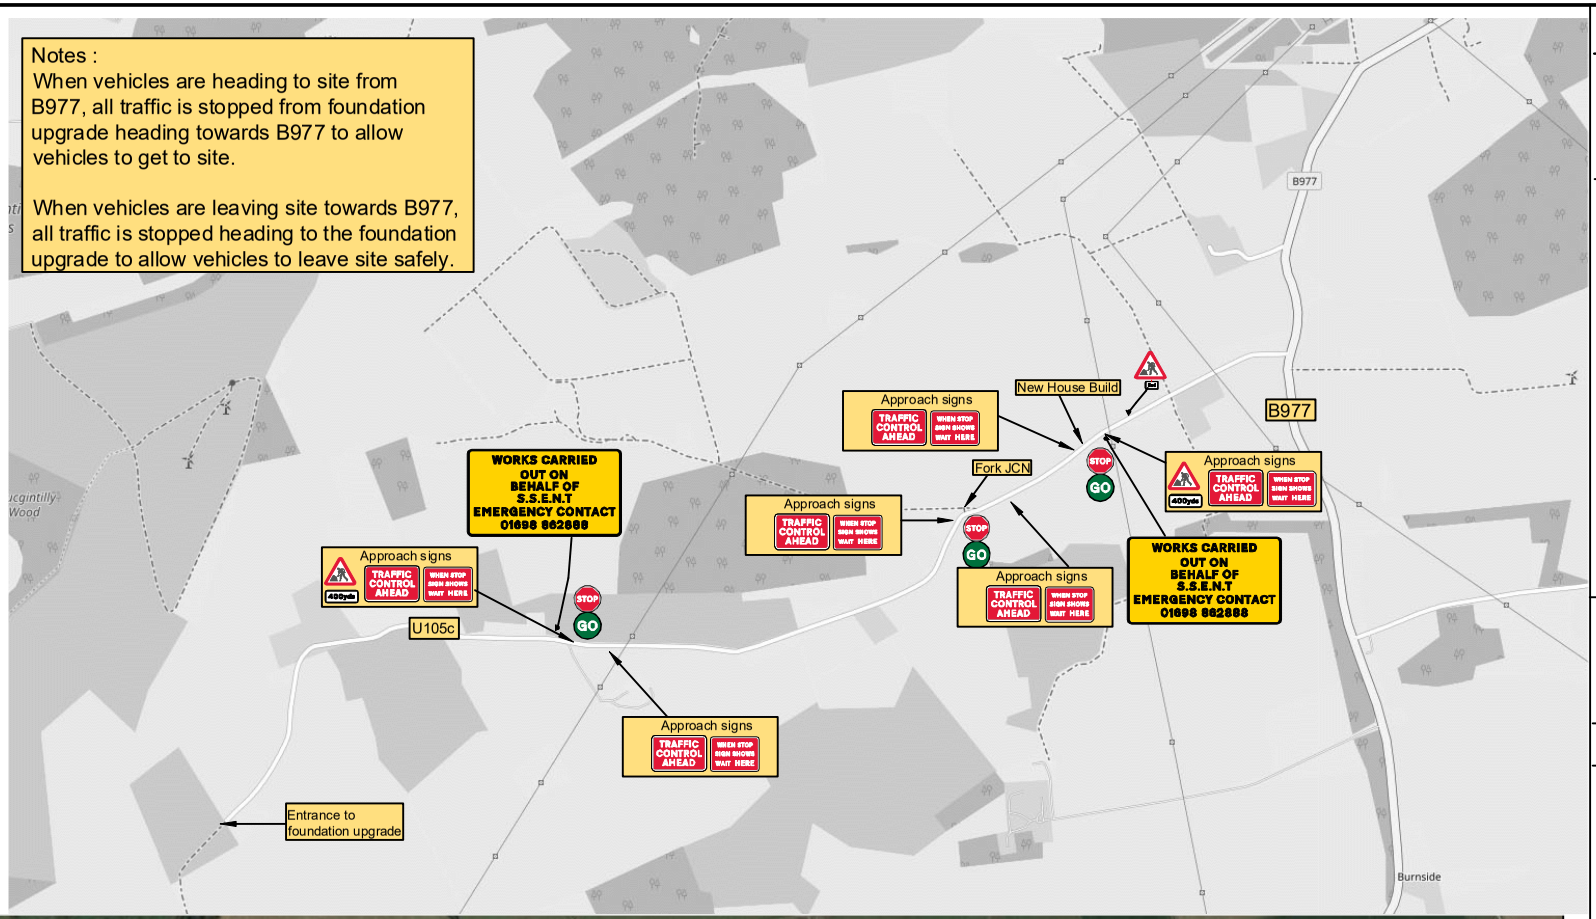

KEY:

Road speed		
	PERMANENT SIGNALS AFFECTED?	Y/N N
	PEDESTRIAN CROSSING AFFECTED?	Y/N N
	BUS STOP(S) AFFECTED?	Y/N N
DRAWN BY SW	CHECKED BY	DM

CLIENT DETAILS:

Balfour Beatty

SITE ADDRESS:

U105c, off B977,
Inverurie, AB51 0XY

Site ID 48951-01

CONEWORX LTD
Unit 4,
Biggar Road Ind. Est.
Cleland, ML1 5PB
01698 862888