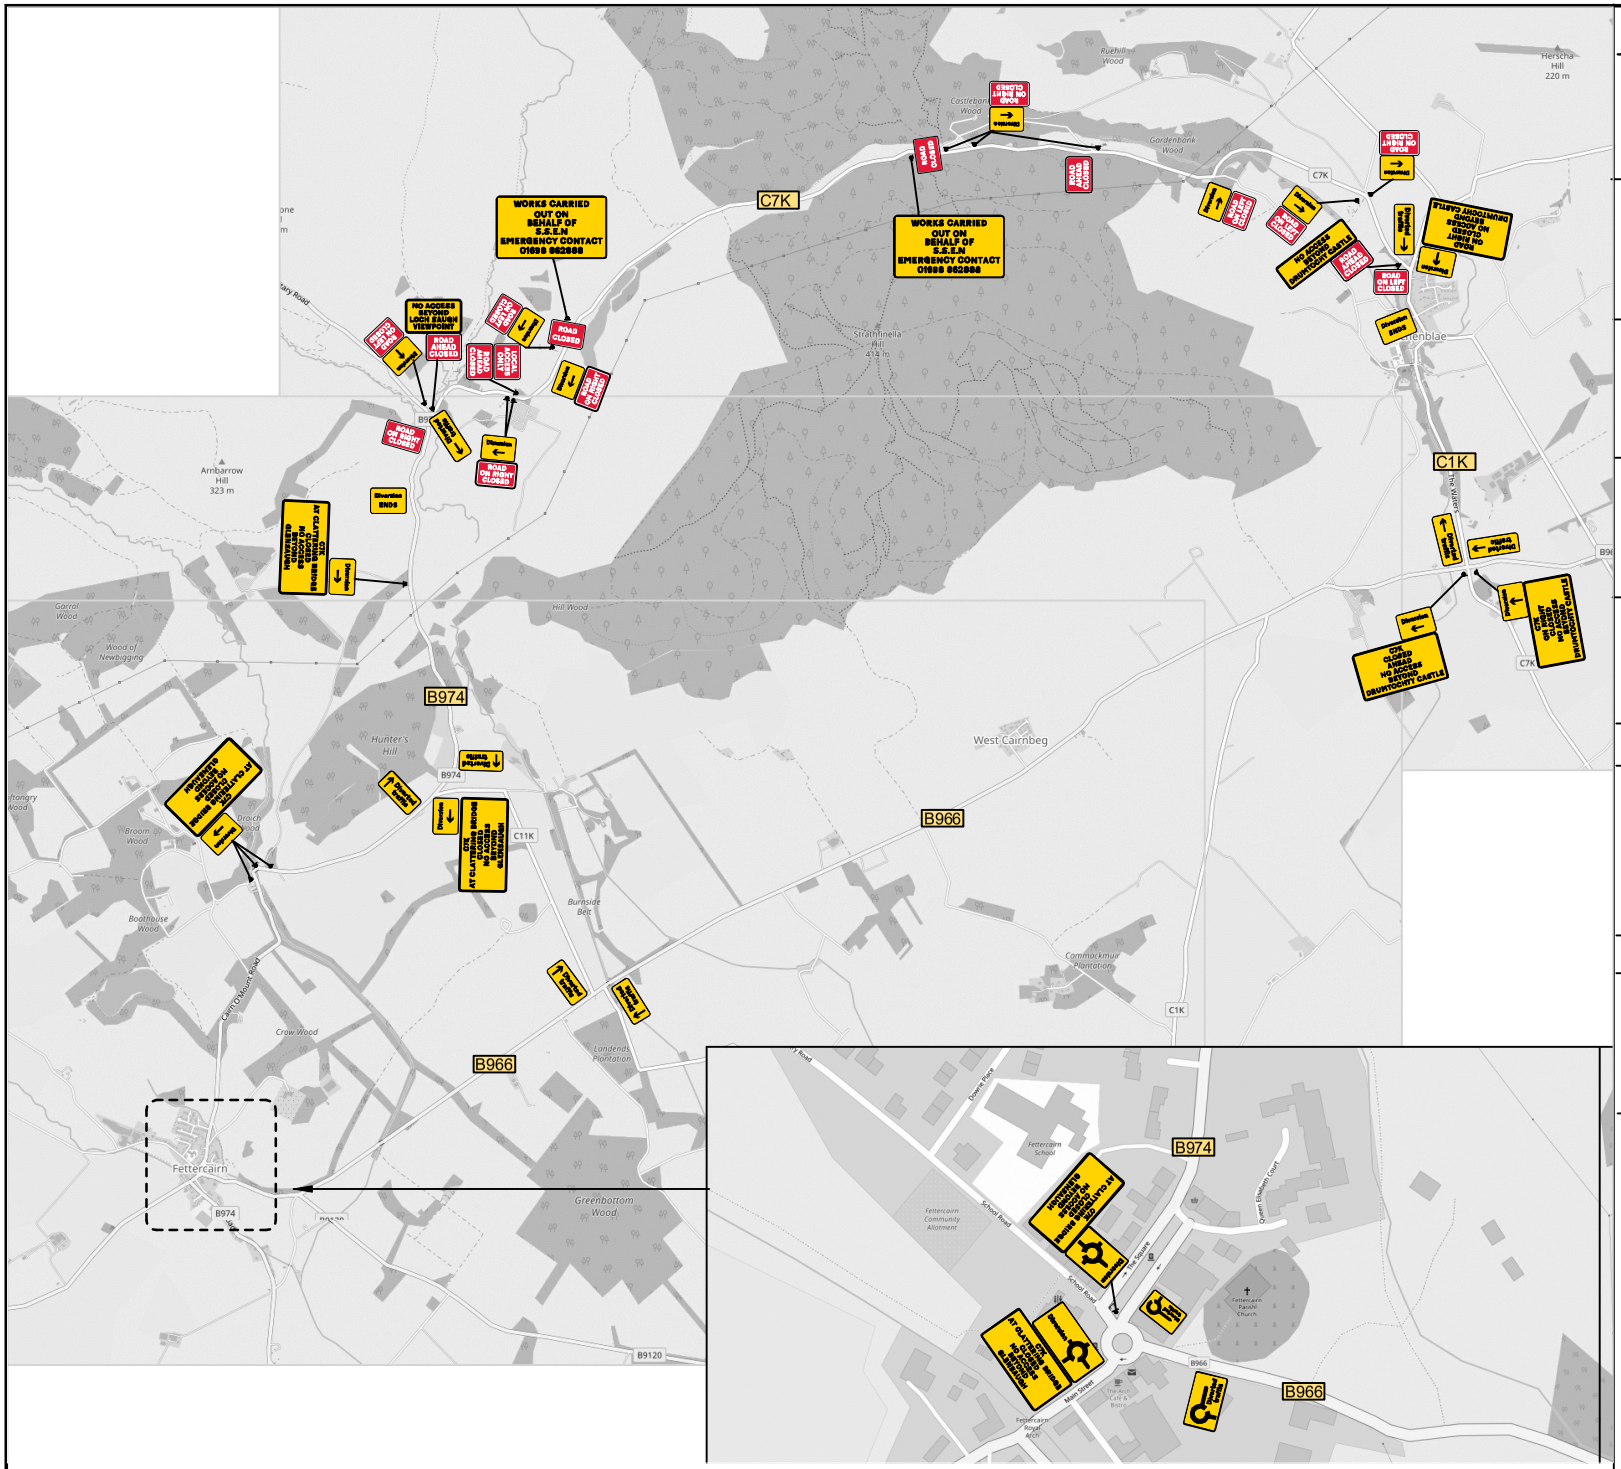

KEY:

Road speed	
PERMANENT SIGNALS AFFECTED?	Y/N N
PEDESTRIAN CROSSING AFFECTED?	Y/N N
BUS STOP(S) AFFECTED?	Y/N N/A
DRAWN BY SW	CHECKED BY DM

CLIENT DETAILS:

Balfour Beatty

SITE ADDRESS:

C7K,
Clattering Bridge, *AB30 1HB*

Site ID 49525-01 BM 413 - 410

CONE WORX LTD
Unit 4,
Biggar Road Ind. Est.
Cleland, ML1 5PB
01698 862888