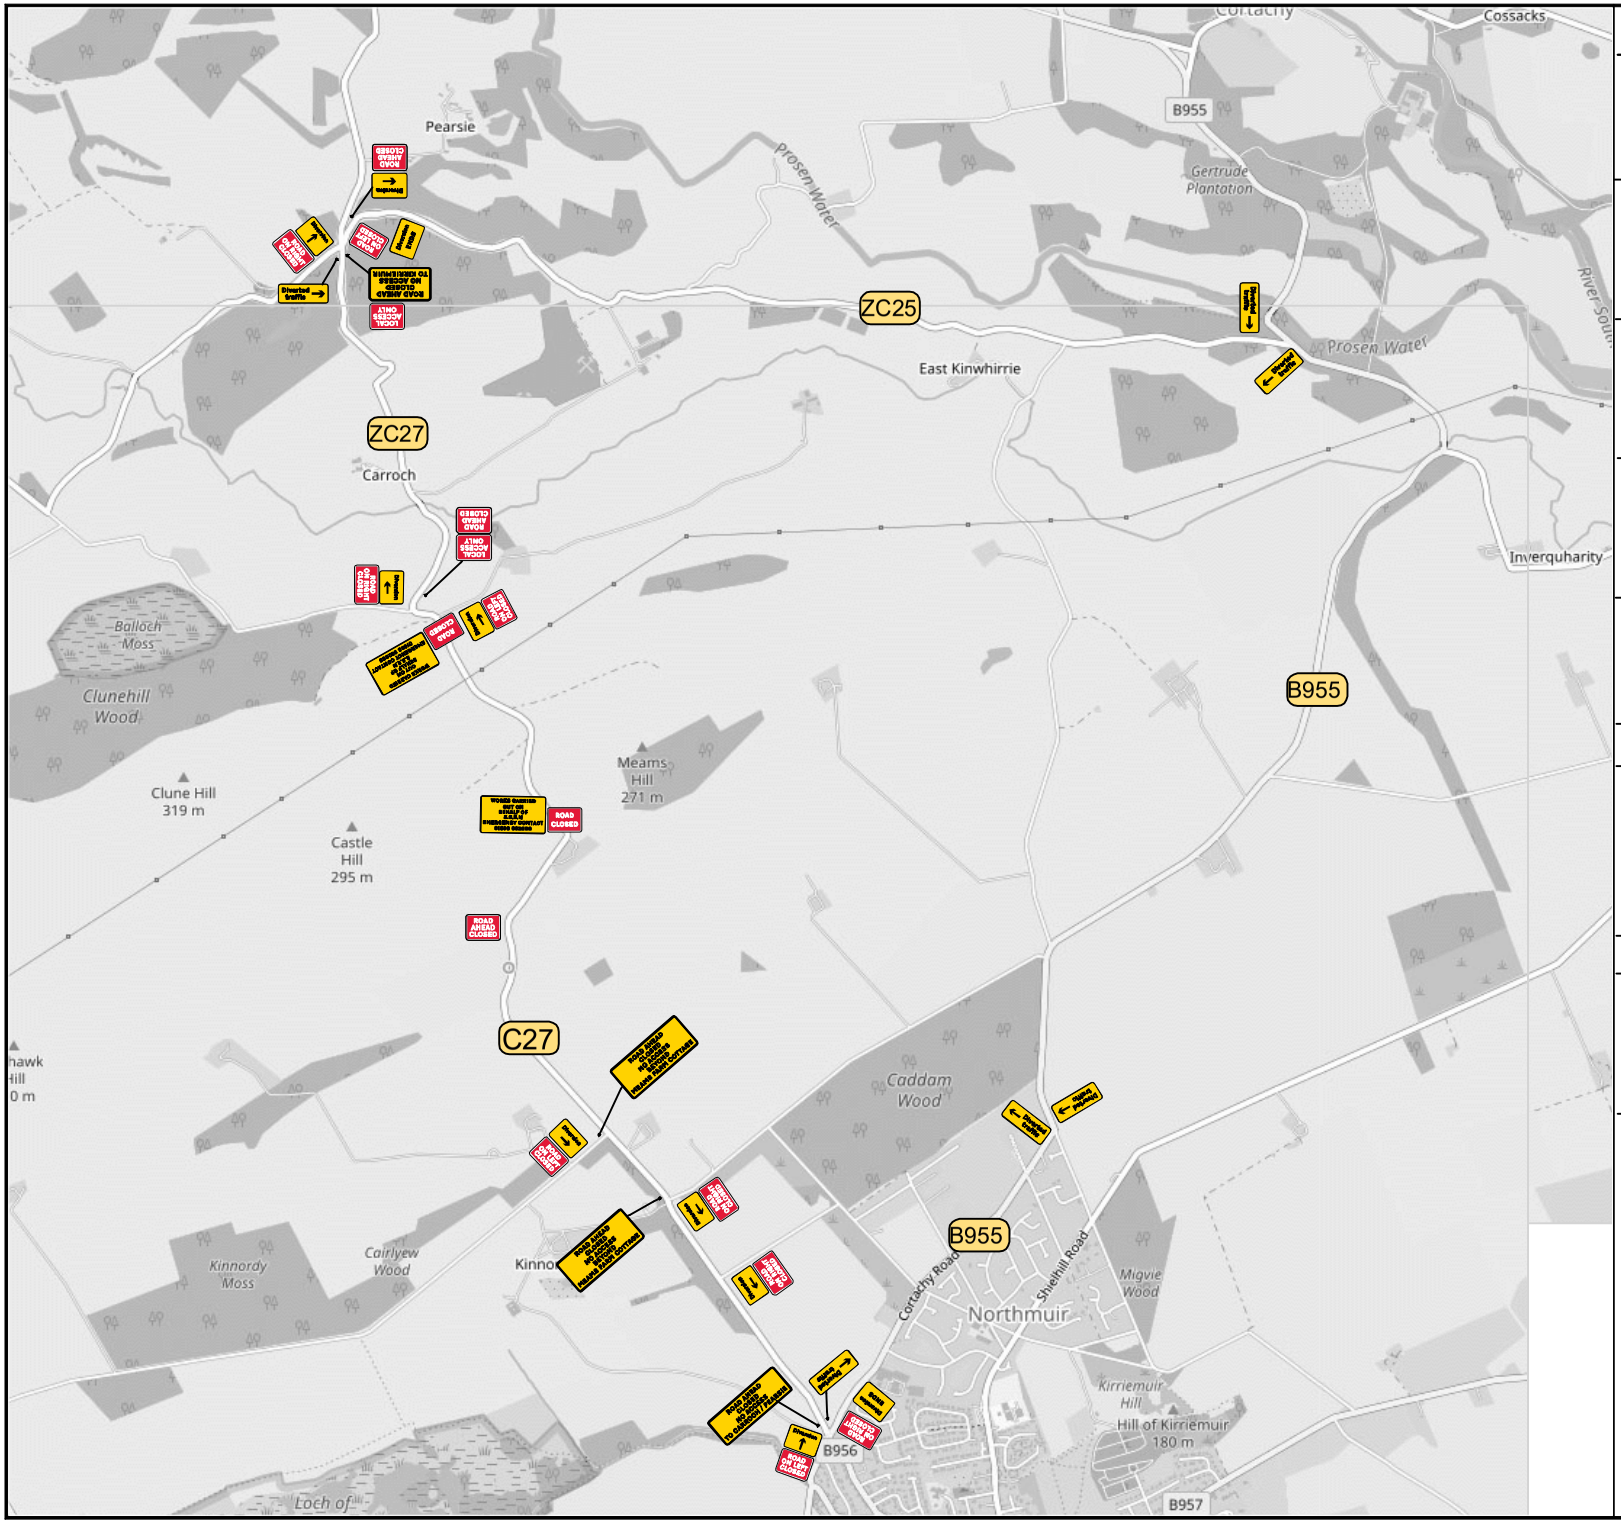

KEY:	

Road speed		
	PERMANENT SIGNALS AFFECTED?	Y/N N
	PEDESTRIAN CROSSING AFFECTED?	Y/N N
	BUS STOP(S) AFFECTED?	Y/N N/A

DRAWN BY	SW	CHECKED BY	DM

CLIENT DETAILS:

Balfour Beatty

SITE ADDRESS:

C27,
Kirriemuir, DD8 4SH

Site ID 49615-01

CONE WORX LTD
Unit 4,
Biggar Road Ind. Est.
Cleland, ML1 5PB
01698 862888