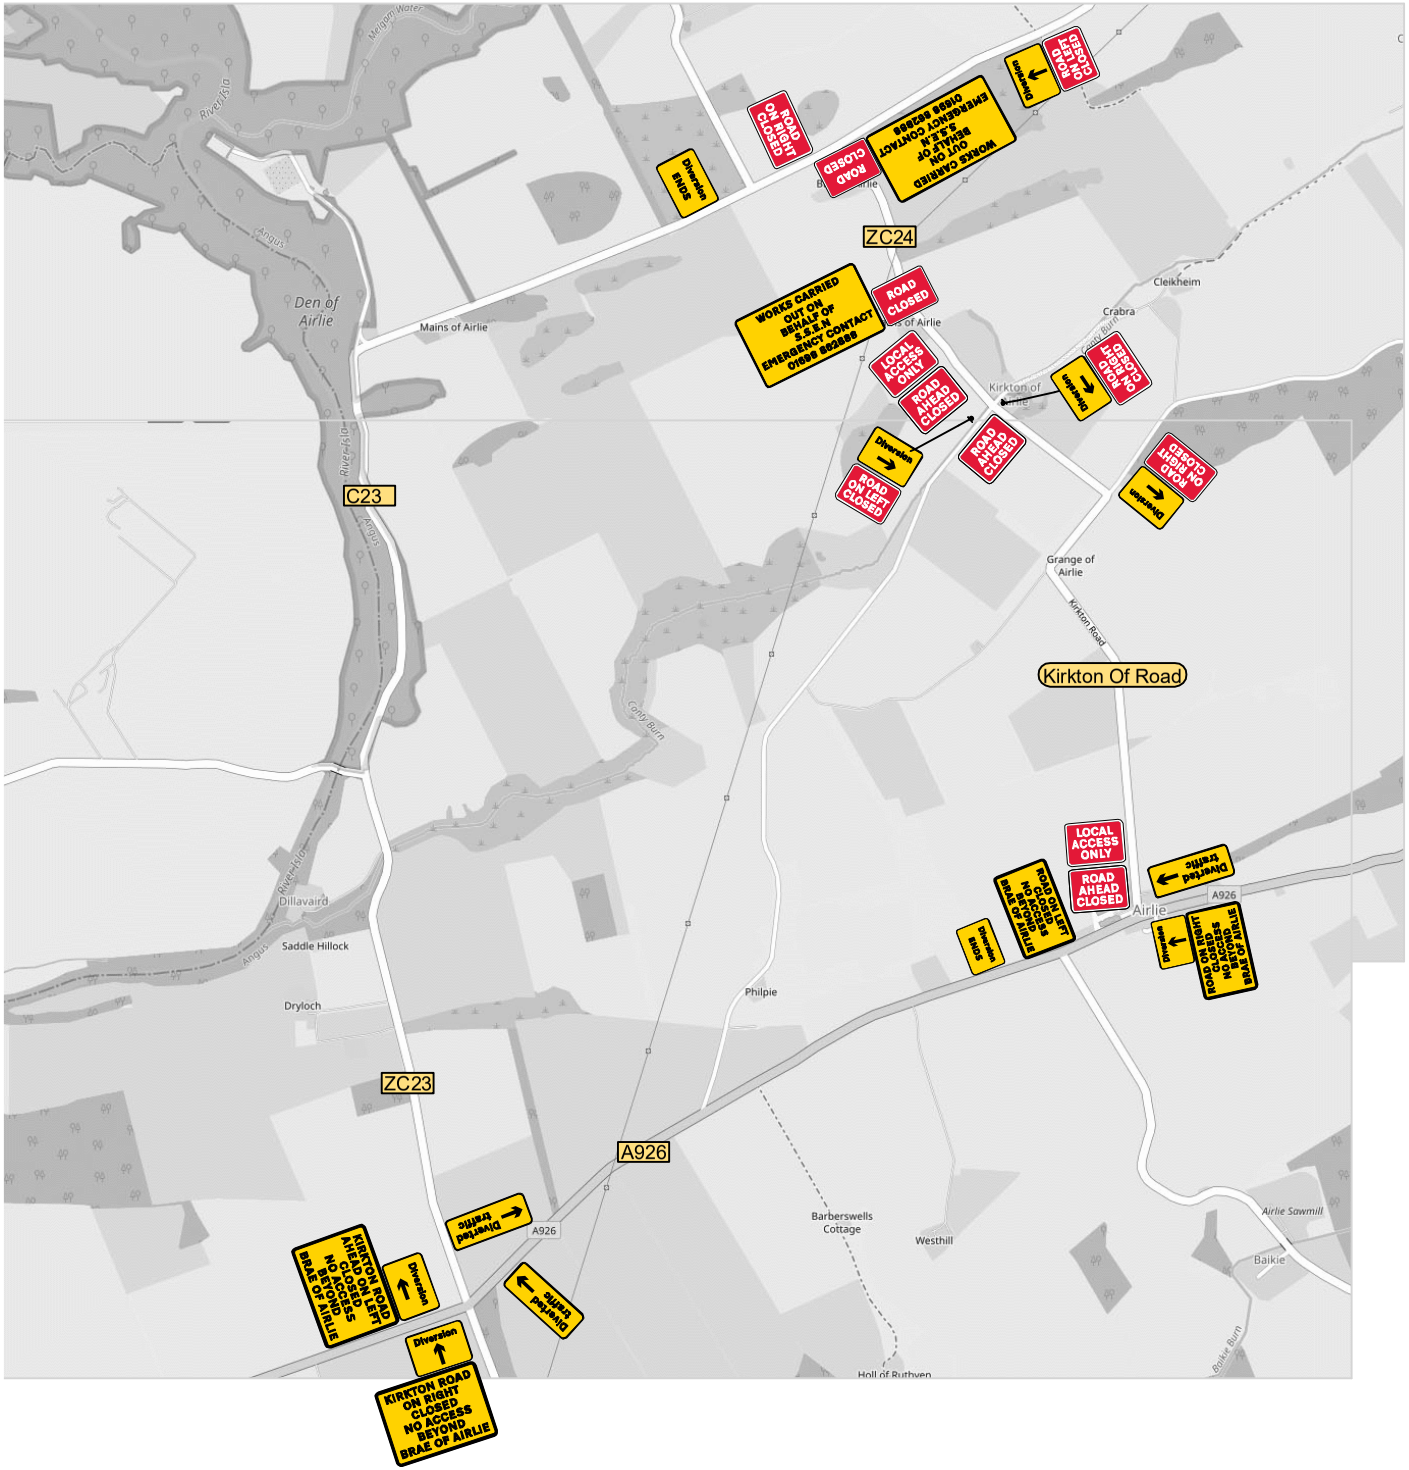

KEY:

Road speed

PERMANENT SIGNALS AFFECTED?	Y/N N
PEDESTRIAN CROSSING AFFECTED?	Y/N N
BUS STOP(S) AFFECTED?	Y/N N/A

DRAWN BY: SW | CHECKED BY: DM

CLIENT DETAILS:

Balfour Beatty

SITE ADDRESS:

ZC24,
Kirkton of Airlie, DD8 5NJ

Site ID 51975-01

CONEWORX LTD
Unit 4,
Biggar Road Ind. Est.
Cleland, ML1 5PB
01698 862888