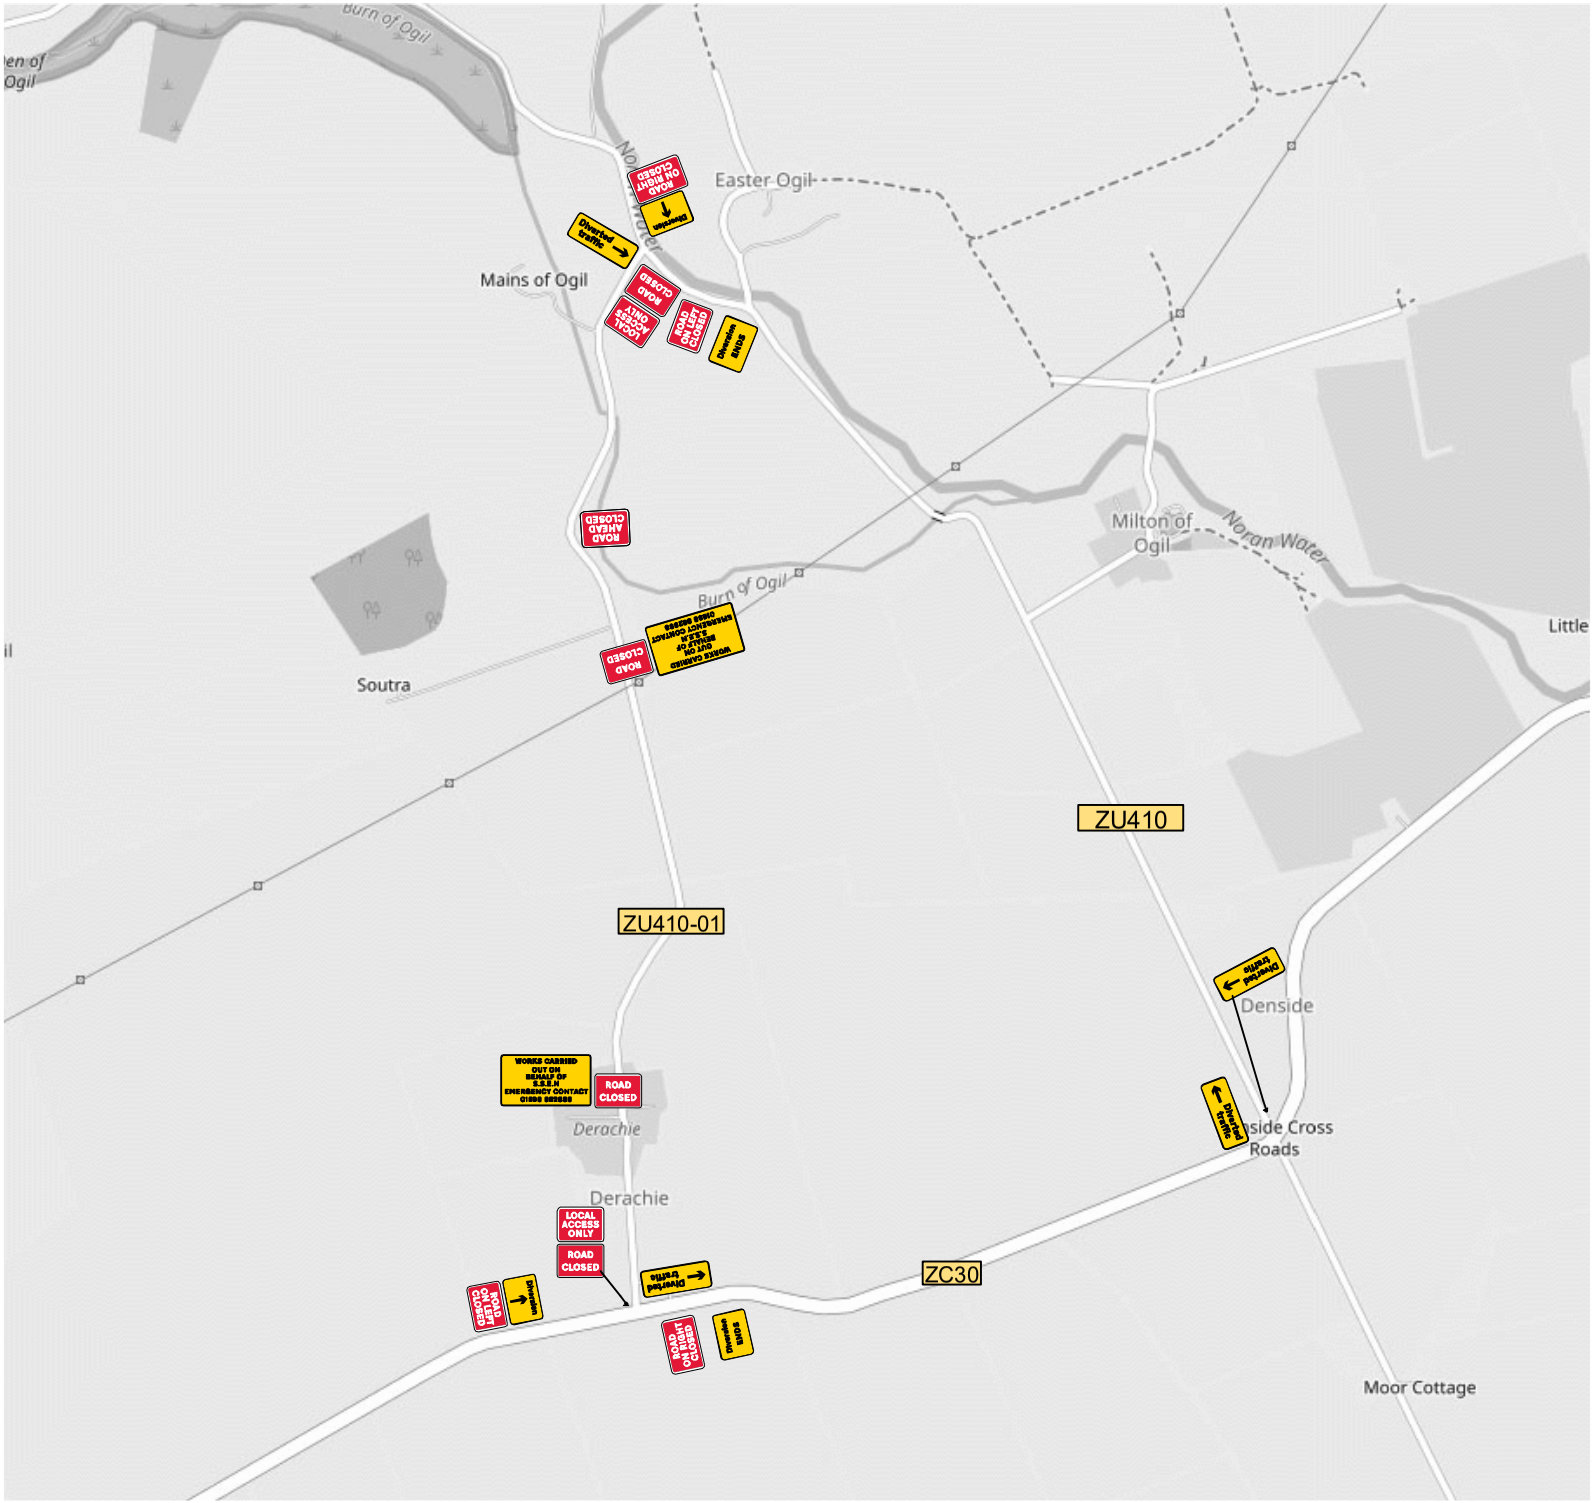

KEY:

	Traffic cones

Road speed		
PERMANENT SIGNALS AFFECTED?	Y/N	N
PEDESTRIAN CROSSING AFFECTED?	Y/N	N
BUS STOP(S) AFFECTED?	Y/N	N/A

DRAWN BY	SW	CHECKED BY	DM

CLIENT DETAILS:

Balfour Beatty

SITE ADDRESS:

ZU410-01
Forfar, DD8 3SR

Site ID 49732-01 BM BM308 309

CONEWORX LTD
Unit 4,
Biggar Road Ind. Est.
Cleland, ML1 5PB
01698 862888