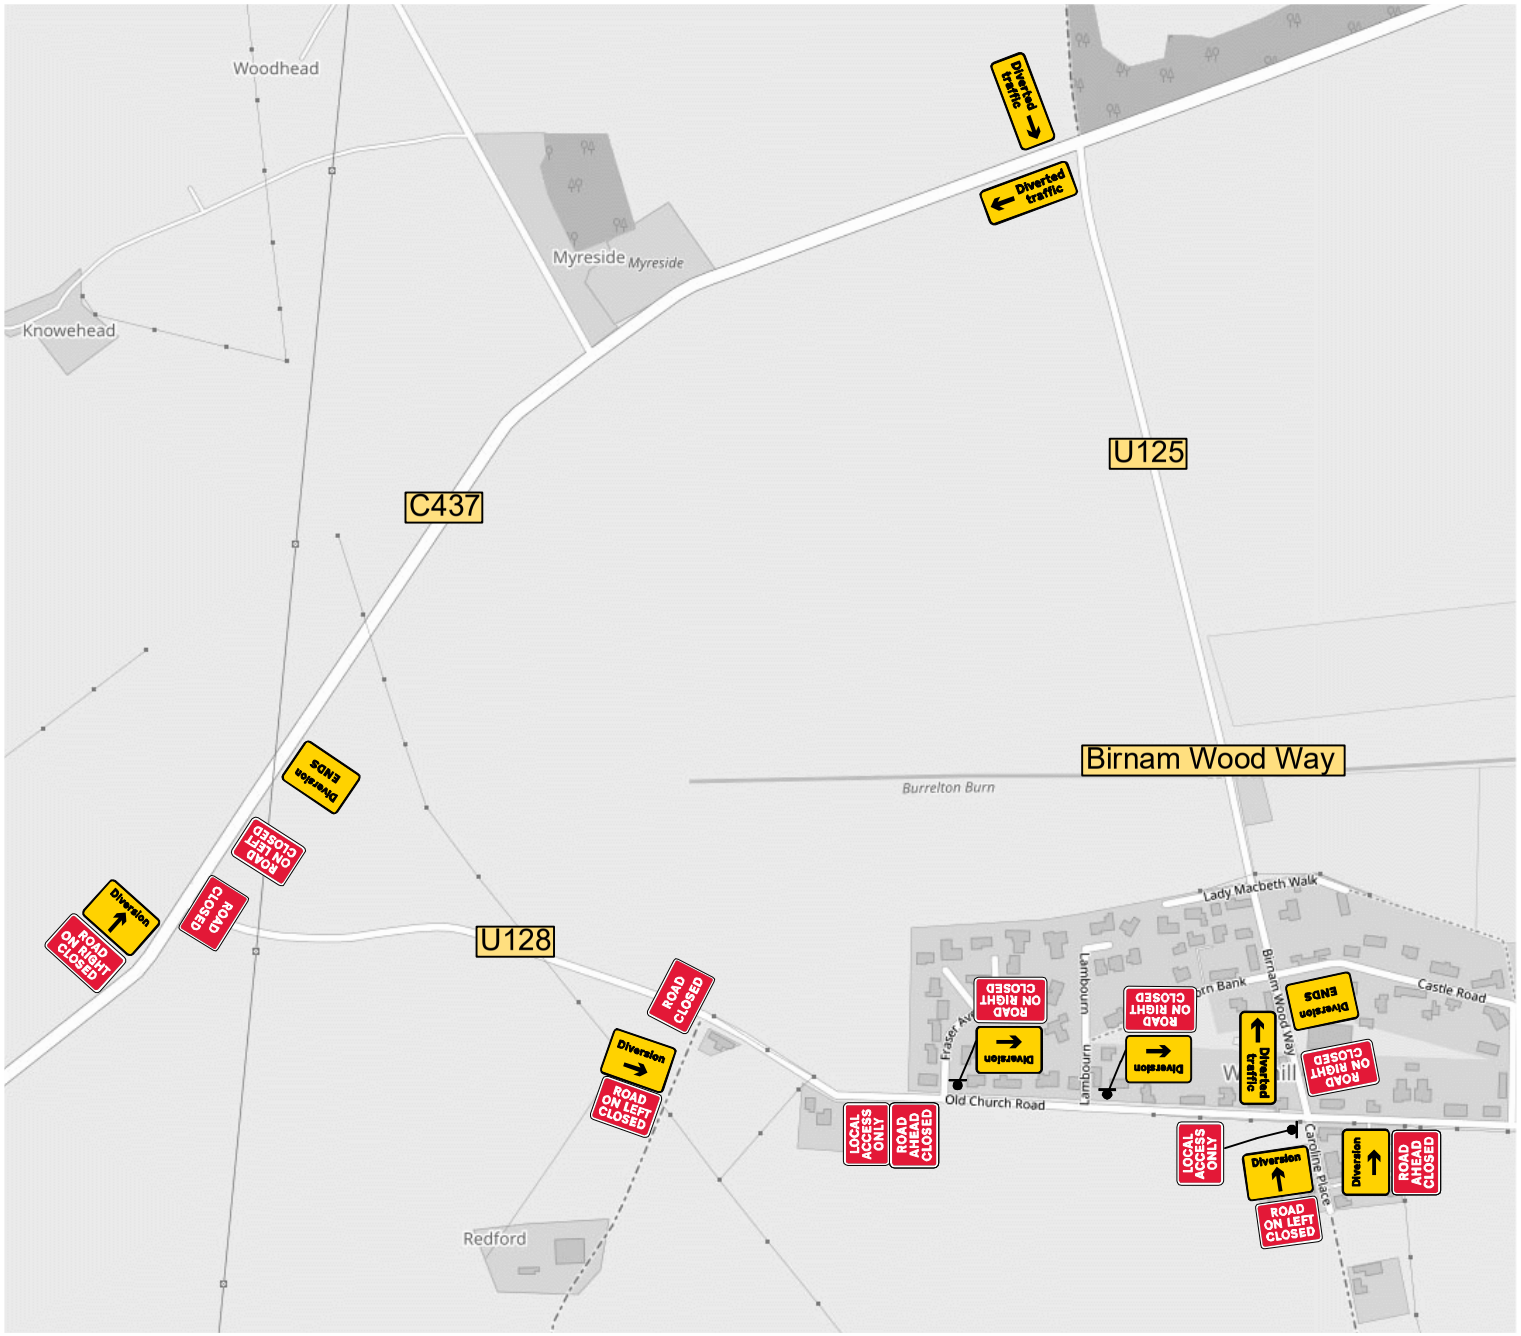

KEY:

Road speed

PERMANENT SIGNALS AFFECTED?	Y/N N
PEDESTRIAN CROSSING AFFECTED?	Y/N N
BUS STOP(S) AFFECTED?	Y/N N/A

DRAWN BY	SW	CHECKED BY	DM

DATE : 20/11/25

CLIENT DETAILS:

Balfour Beatty

SITE ADDRESS:

U128,
Guildtown, PH2 6DW

Site ID 59616-01 W3W palm.slimming.curtains

CONEWORX LTD
Unit 4,
Biggar Road Ind. Est.
Cleland, ML1 5PB
01698 862888