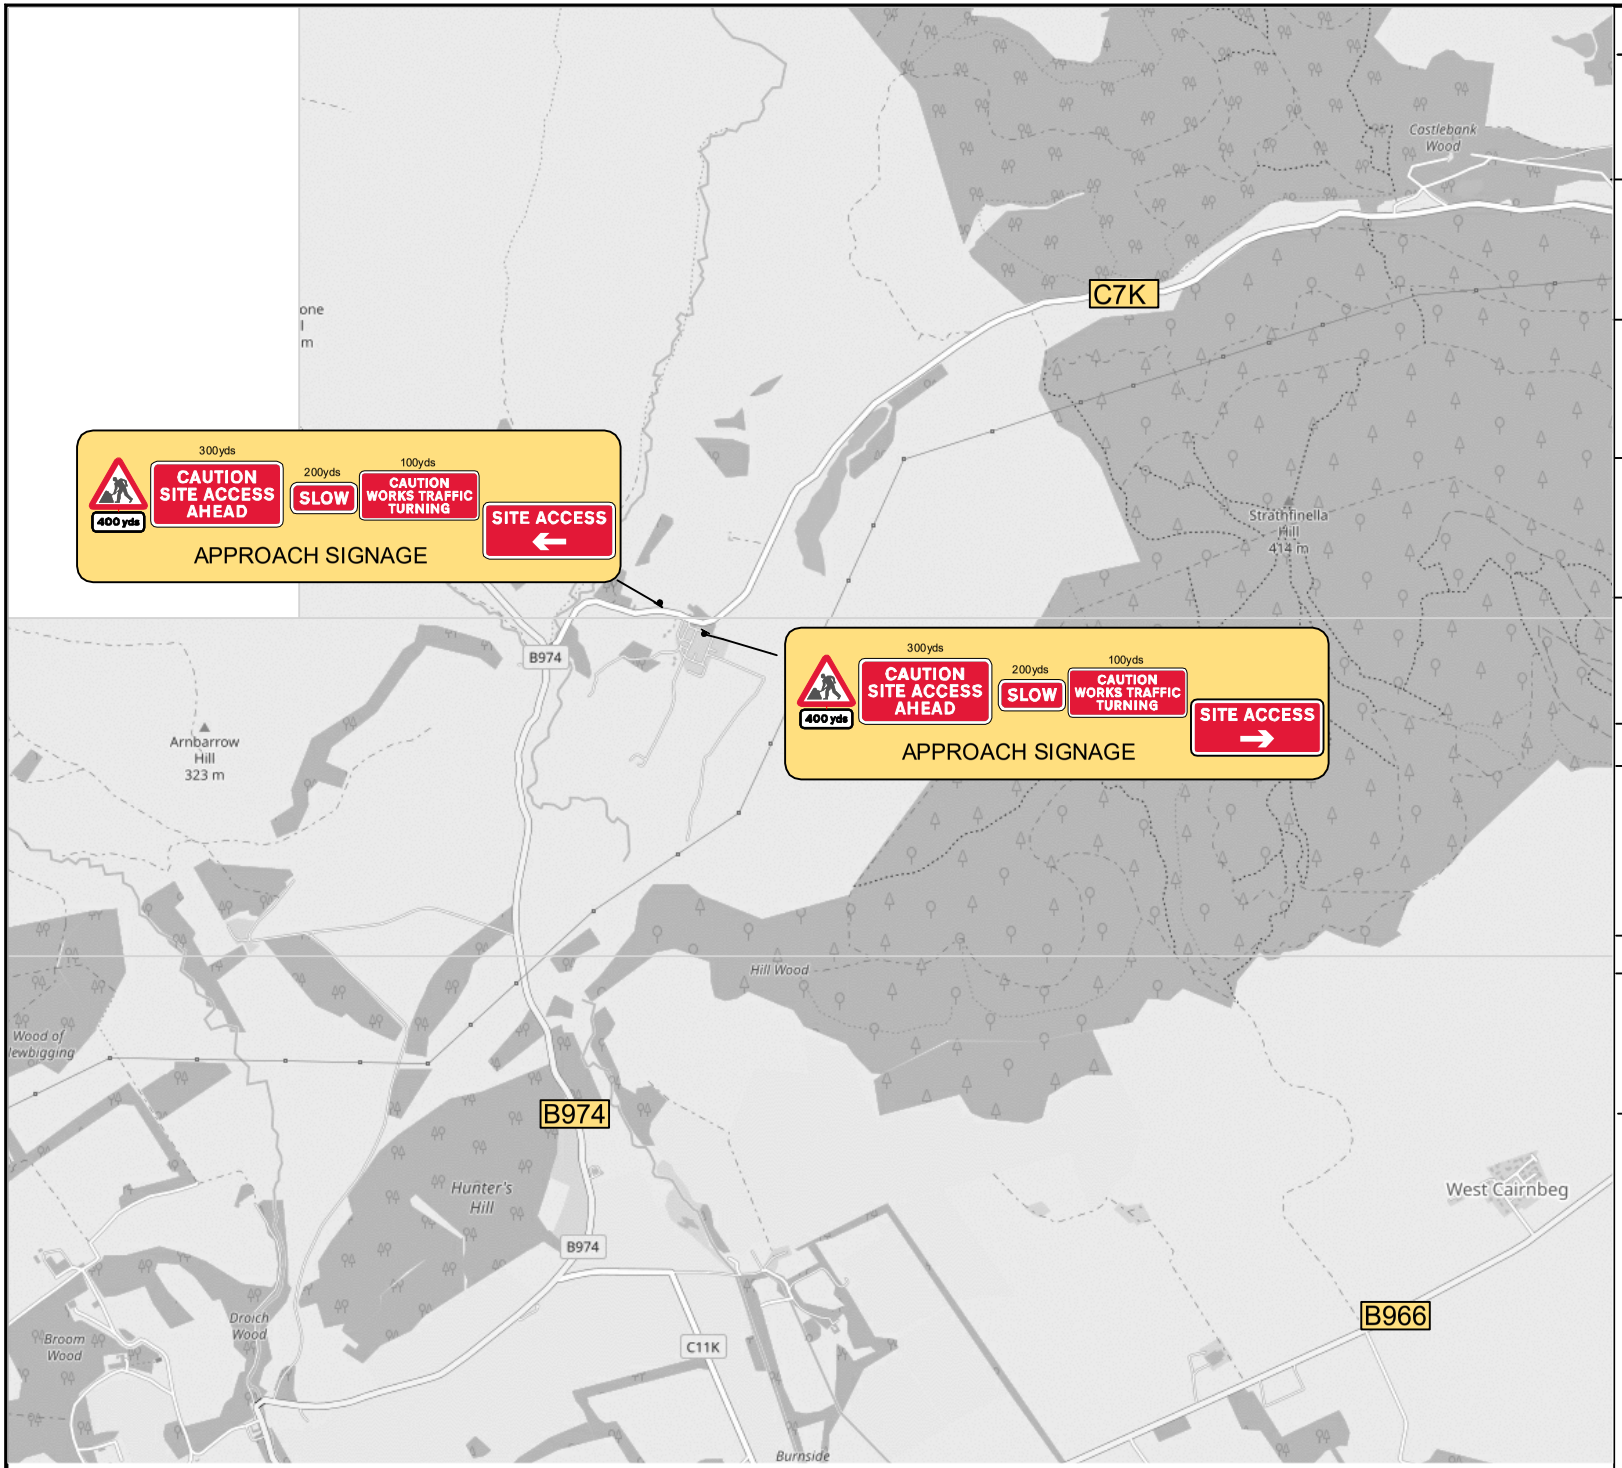

KEY:

Road speed

PERMANENT SIGNALS AFFECTED?	Y/N N
PEDESTRIAN CROSSING AFFECTED?	Y/N N
BUS STOP(S) AFFECTED?	Y/N N/A

DRAWN BY	SW	CHECKED BY	DM

CLIENT DETAILS:

Balfour Beatty

SITE ADDRESS:

C7K,
Clattering Bridge, *AB30 1HB*

Site ID 50188 BM 404 / 405

CONE WORX LTD
Unit 4,
Biggar Road Ind. Est.
Cleland, ML1 5PB
01698 862888