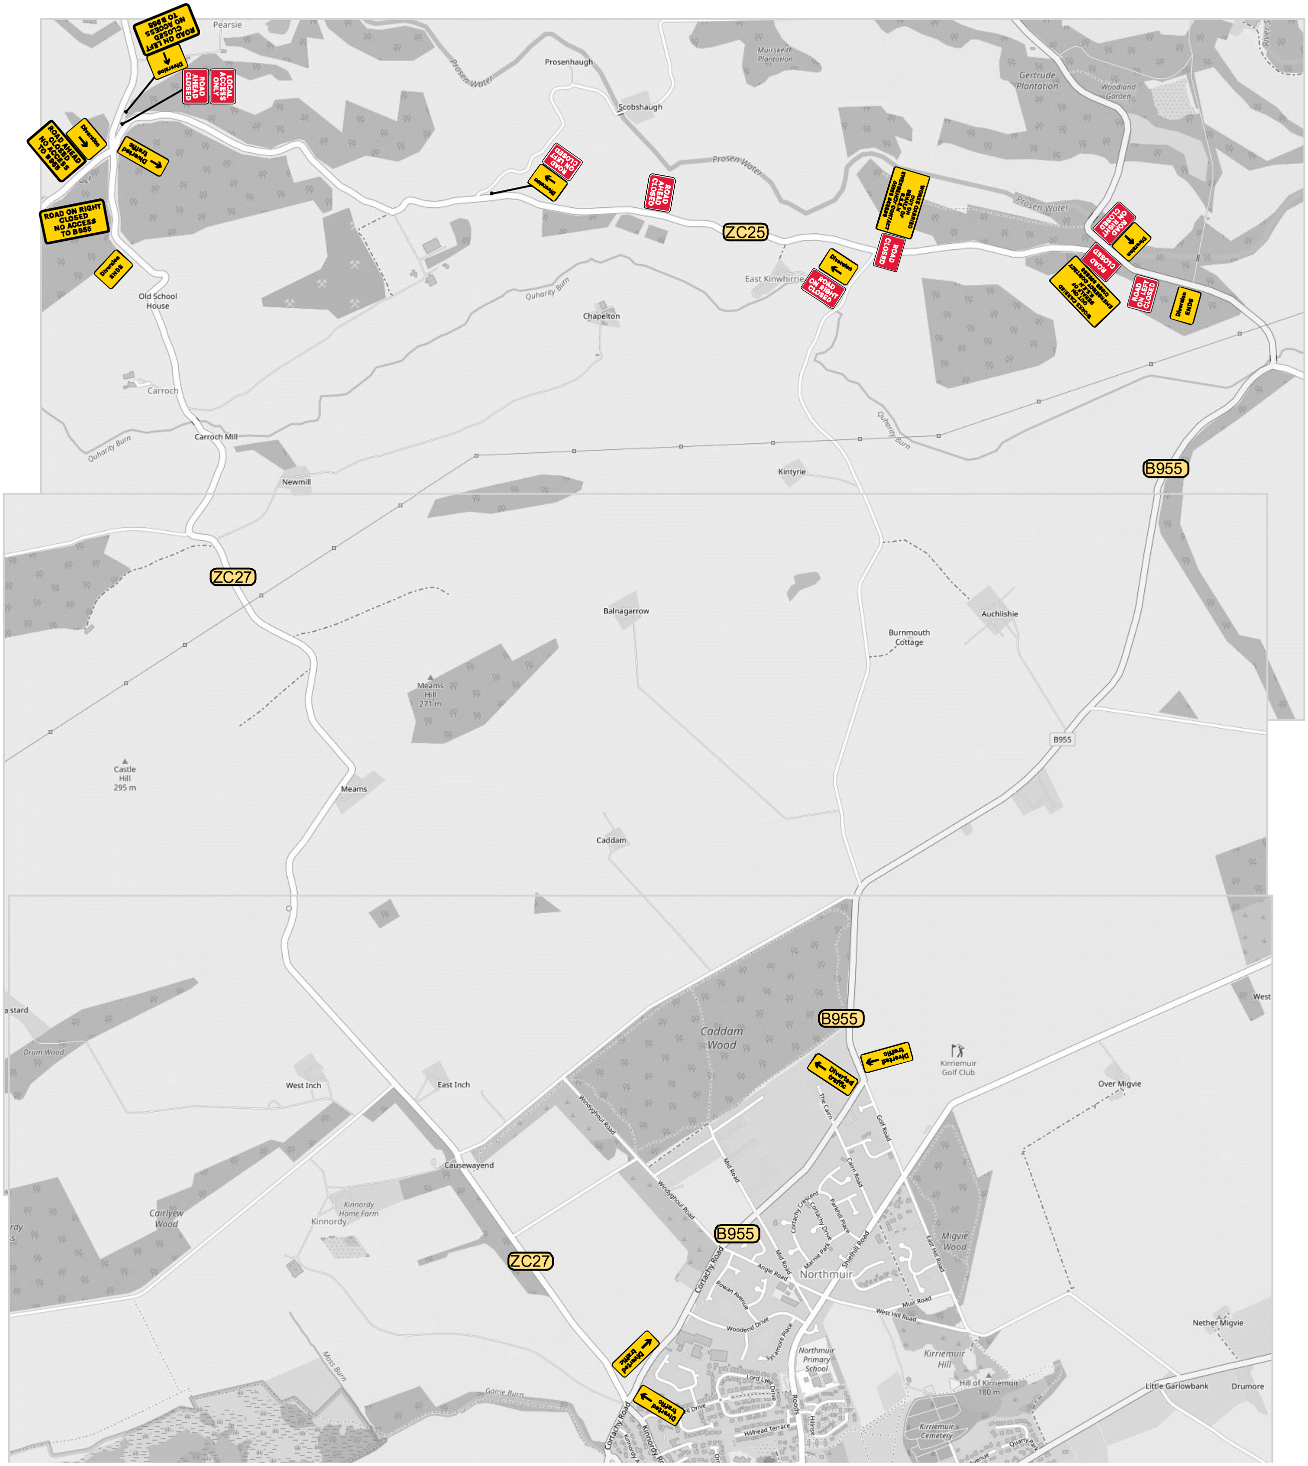

KEY:

Road speed	PERMANENT SIGNALS AFFECTED?	Y/N
		N
	PEDESTRIAN CROSSING AFFECTED?	Y/N
		N
	BUS STOP(S) AFFECTED?	Y/N
		N
DRAWN BY SW	CHECKED BY	DM

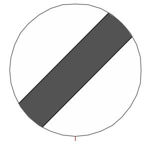

CLIENT DETAILS:

Balfour Beatty

SITE ADDRESS:

ZC25,
Inverquharity, DD8 4QB

Site ID 51875-01

Unit 4,
Biggar Road Ind. Est.
Cleland, ML1 5PB
01698 862888