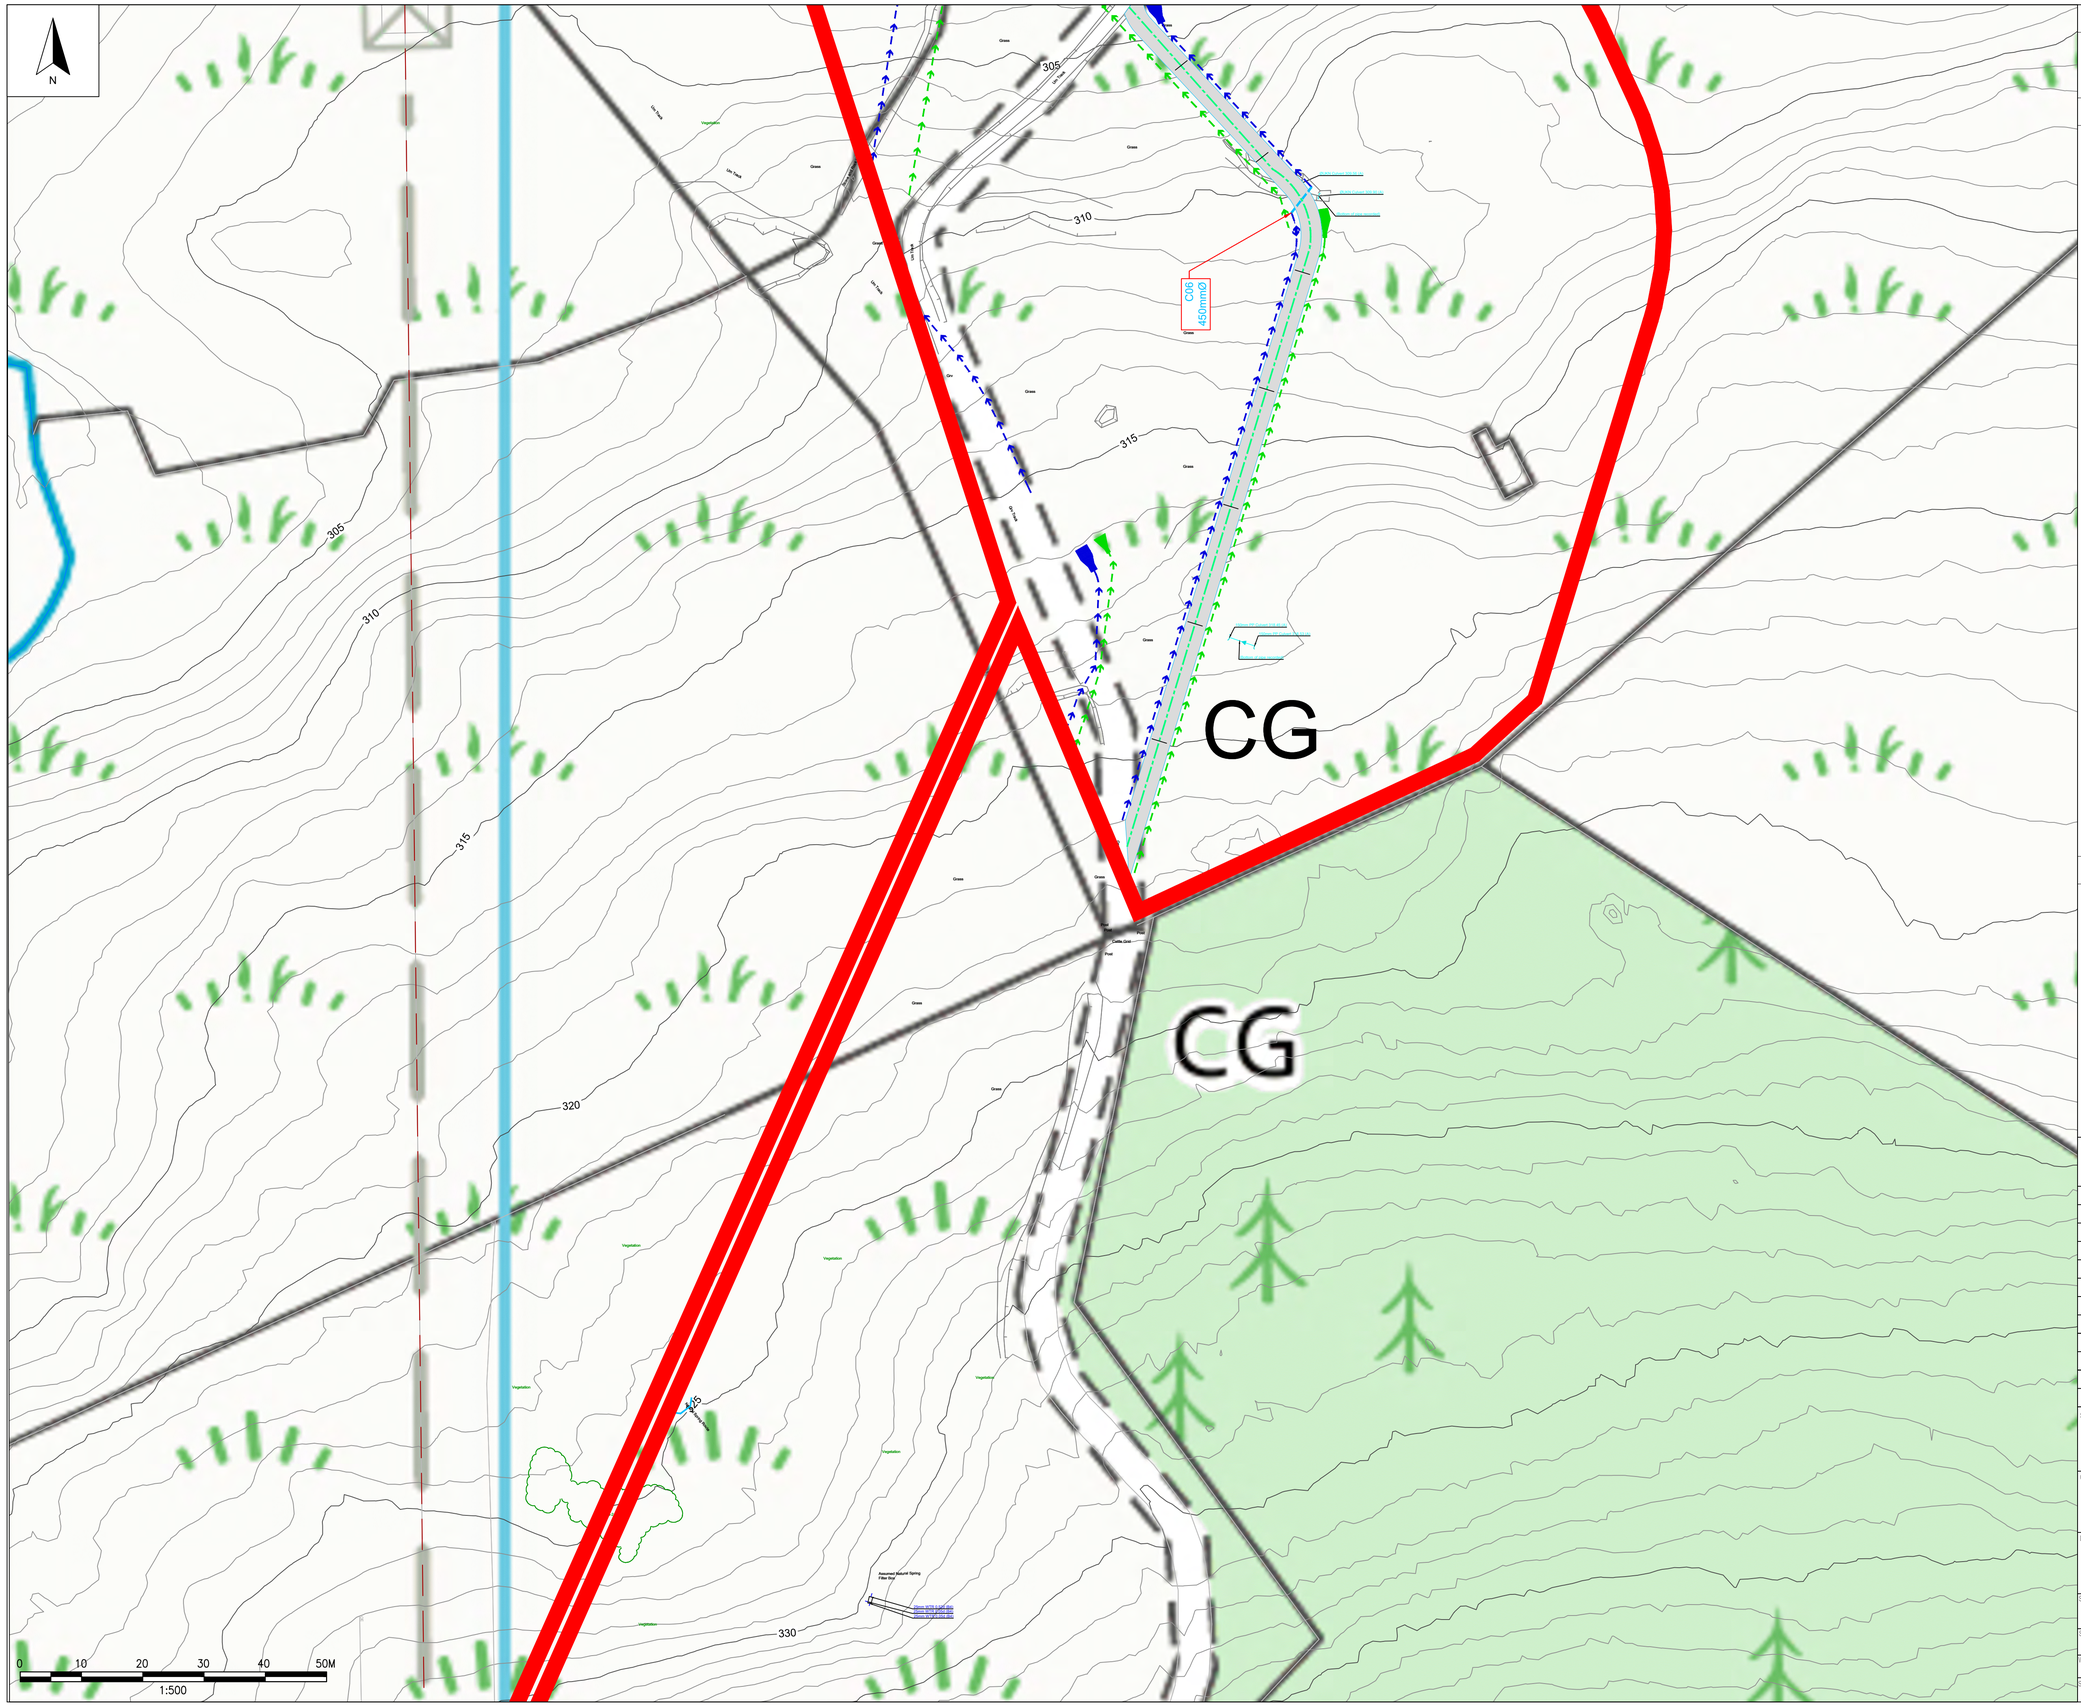

NOTES

1. ALL DIMENSIONS ARE IN MILLIMETRES UNLESS NOTED OTHERWISE.
2. SCALE ONLY FOR PLANNING PURPOSES.

LEGEND

- PROPOSED ACCESS TRACK CENTRE LINE
- WATER COURSES
- EXISTING TREES
- RED LINE BOUNDARY
- OHL - OVERHEAD LINE
- LAND OWNED BY 'SCOTTISH HYDRO ELECTRIC TRANSMISSION'
- 150.00 CONTOUR AND LEVELS / HEIGHT
- NEW ACCESS TRACK FOR COTTAGE

PROPOSED ROAD / ACCESS TRACK DESIGN

- HAUL ROAD / ACCESS TRACK
- PROPOSED PLATO LEVEL
- EARTHWORKS IN CUT
- EARTHWORKS IN FILL
- PROPOSED GREENFIELD DRAINAGE DITCH / SWALE
- PROPOSED TRACKSIDE DRAINAGE DITCH / SWALE
- PROPOSED FILTER TRENCH / FRENCH DRAIN
- EXISTING DITCH / SWALE TO BE INCORPORATED

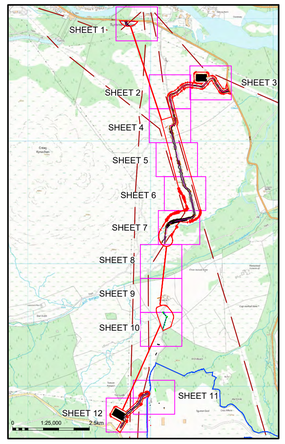

REFERENCE DOCUMENTS

KE-LT307-WOOD-ENV-XX-PLN-OE-0001 - LOCATION PLAN

KE-LT307-WOOD-ENV-XX-PLN-OE-0002 - SUPPLEMENTARY LOCATION PLAN

KE-LT307-WOOD-XX-XX-PLN-X-0003 - EXISTING SITE PLAN

KE-LT307-WOOD-XX-XX-PLN-X-0004 - PROPOSED SITE PLANS

wood.

FOR PLANNING

Remarks

FOR PLANNING

P06	P06	27.03.26	PA	-	TP	TP
Wood REV.	SSEN REV.	Date	Drawn	CAD Check	ENG Check	Approver
P05	P05	18.03.26	PA	-	TP	TP
Wood REV.	SSEN REV.	Date	Drawn	CAD Check	ENG Check	Approver
P04	P04	19.02.26	CDT	PBM	TP	FW
Wood REV.	SSEN REV.	Date	Drawn	CAD Check	ENG Check	Approver
P03	P03	28.01.26	CDT	PBM	TP	FW
Wood REV.	SSEN REV.	Date	Drawn	CAD Check	ENG Check	Approver
P02	P02	10.07.25	CDT	PBM	TP	AB
Wood REV.	SSEN REV.	Date	Drawn	CAD Check	ENG Check	Approver
P01	P01	06.06.25	CDT	PBM	TP	AB
Wood REV.	SSEN REV.	Date	Drawn	CAD Check	ENG Check	Approver

Sub Contractor

Client: Scottish & Southern Electricity Networks

Contractor: wood.
GROUND FLOOR, AFON BUILDING, 5 RIVER MEAD, WORTHING ROAD, HORSHAM, RH12 1TL

Drawing Title

EXISTING / PROPOSED SITE LEVELS

Site: KINARDOCHY TO ERROCHTY UNDERGROUND CABLE – COMPOUND, JUNCTION AND TRACK WORKS	Sheet Size: A1	Status Code: S2
SSEN Scheme Number: LT000307	REV No.: P06	Security Code: SC
Wood Drawing No.: 750725-PL-MAP-0008	SHEET No.: 10 of 12	Scale: 1:500
SSEN Drawing No.: KE-LT307-WOOD-XX-XX-PLN-X-0008		