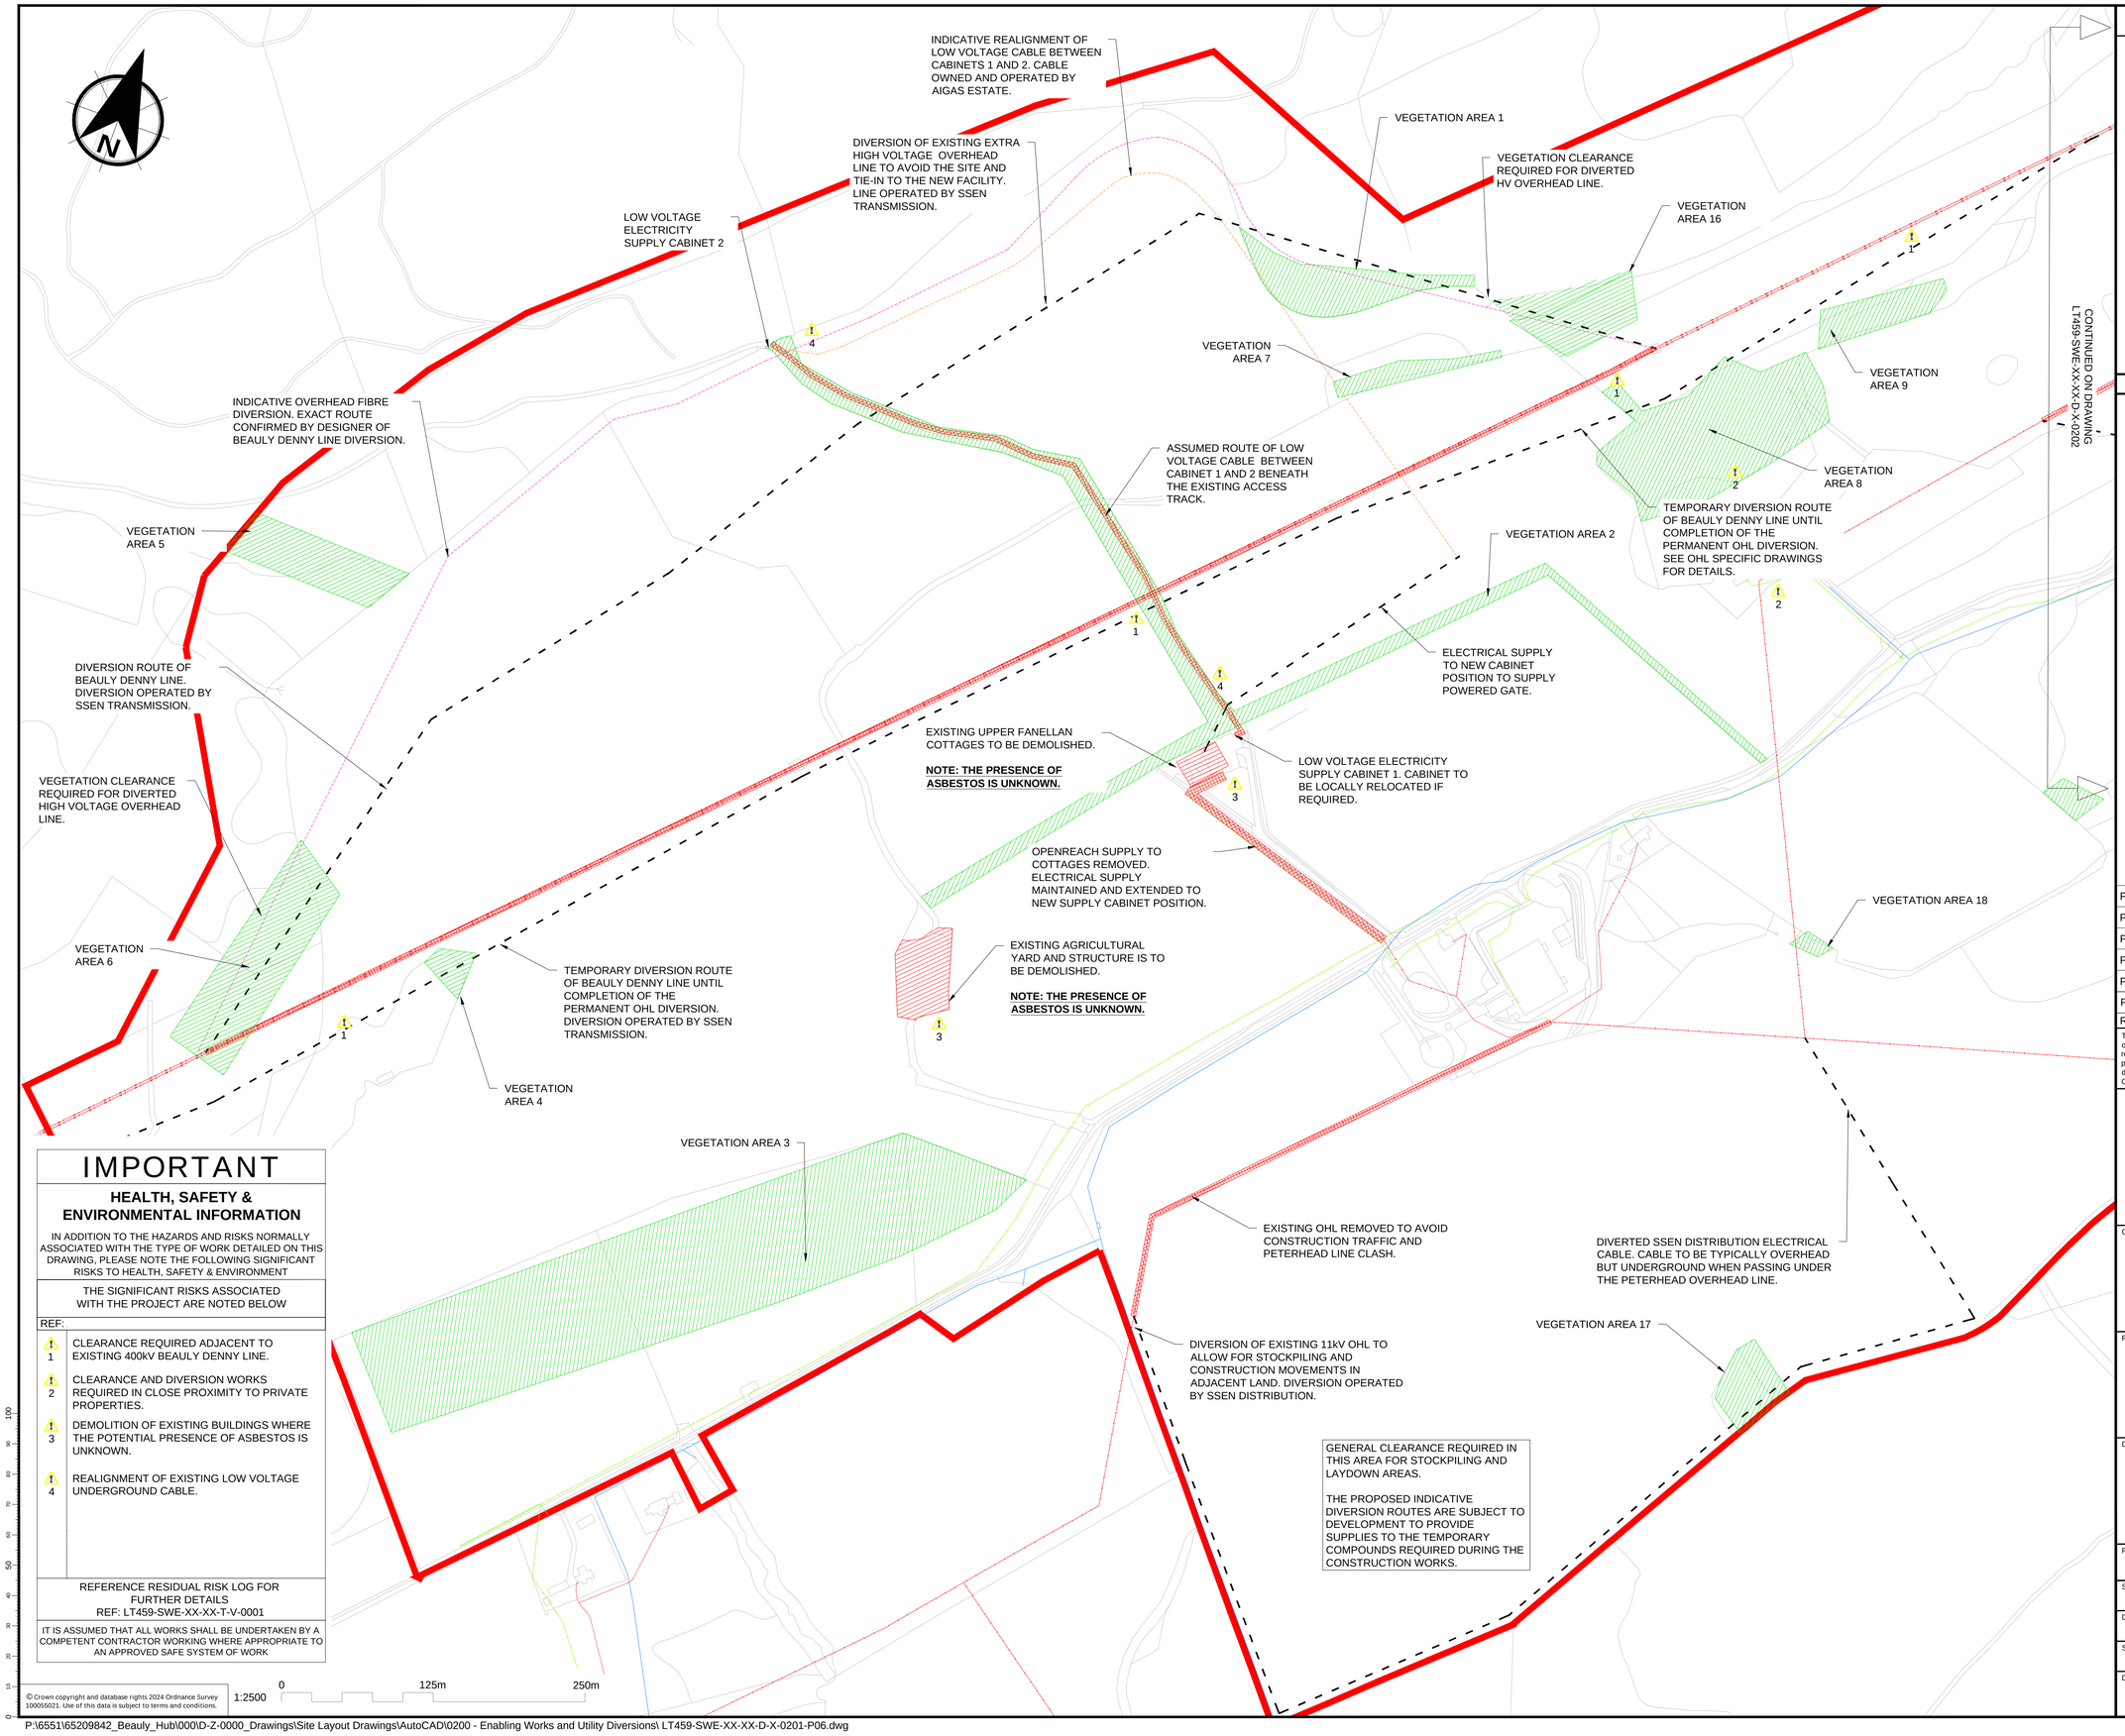

IMPORTANT

HEALTH, SAFETY & ENVIRONMENTAL INFORMATION

IN ADDITION TO THE HAZARDS AND RISKS NORMALLY ASSOCIATED WITH THE TYPE OF WORK DETAILED ON THIS DRAWING, PLEASE NOTE THE FOLLOWING SIGNIFICANT RISKS TO HEALTH, SAFETY & ENVIRONMENT

THE SIGNIFICANT RISKS ASSOCIATED WITH THE PROJECT ARE NOTED BELOW

REF:

1 CLEARANCE REQUIRED ADJACENT TO EXISTING 400kV BEAULY DENNY LINE.

2 CLEARANCE AND DIVERSION WORKS REQUIRED IN CLOSE PROXIMITY TO PRIVATE PROPERTIES.

3 DEMOLITION OF EXISTING BUILDINGS WHERE THE POTENTIAL PRESENCE OF ASBESTOS IS UNKNOWN.

4 REALIGNMENT OF EXISTING LOW VOLTAGE UNDERGROUND CABLE.

REFERENCE RESIDUAL RISK LOG FOR FURTHER DETAILS
REF: LT459-SWE-XX-XX-T-V-0001

IT IS ASSUMED THAT ALL WORKS SHALL BE UNDERTAKEN BY A COMPETENT CONTRACTOR WORKING WHERE APPROPRIATE TO AN APPROVED SAFE SYSTEM OF WORK

© Crown copyright and database rights 2024 Ordnance Survey 100055021. Use of this data is subject to terms and conditions.

NOTES

1. DO NOT SCALE FROM THIS DRAWING MANUALLY OR ELECTRONICALLY.
2. THIS DRAWING IS TO BE READ IN CONJUNCTION WITH ALL OTHER RELEVANT PROJECT INFORMATION.
3. ALL DATUM LEVELS ARE IN METRES AND DIMENSIONS ARE IN METRES UNLESS OTHERWISE STATED.
4. THIS DRAWING IS TO BE READ IN CONJUNCTION WITH SHEET 2 DRAWING LT459-SWE-XX-XX-D-X-0202.
5. THIS DRAWING SHOULD BE READ INCONJUNCTION WITH ENABLING WORKS REPORT LT459-SWE-XX-XX-T-C-0201.

KEY TO DRAWING

- SITE PLANNING BOUNDARY
- INDICATIVE UTILITY DIVERSION
- AREA OF DEMOLITION/ADDITIONAL SITE CLEARANCE
- AREA OF INDICATIVE VEGETATION CLEARANCE (PENDING ENVIRONMENTAL REVIEW)
- EXISTING SCOTTISH WATER MAIN
- EXISTING OPENREACH CABLE
- EXISTING HIGH VOLTAGE OVERHEAD CABLE (SSEN DISTRIBUTION)
- EXISTING BEAULY DENNY EXTRA HIGH VOLTAGE OVERHEAD LINE (SSEN TRANSMISSION)
- ASSUMED ROUTE OF LOW VOLTAGE CABLE BETWEEN CABINETS
- INDICATIVE RE-ALIGNMENT OF LOW VOLTAGE CABLE BETWEEN CABINETS
- INDICATIVE OVERHEAD FIBRE TEMPORARY DIVERSION
- HIGH VOLTAGE UNDERGROUND CABLE (SSEN DISTRIBUTION)
- REDUNDANT UTILITY

Rev	Date	Amendment Details	Dr'n	Chk'	App'
P06	29/01/2025	CLEARANCE AREA UPDATED	RL	NG	CB
P05	27/08/2024	CLEARANCE UPDATED	RL	NG	CB
P04	14/06/2024	LAYOUT UPDATED	RL	NG	CB
P03	16/04/2024	DESIGN FIX 2C	RL	NG	CB
P02	01/03/2024	DESIGN FIX 2B	RL	NG	CB
P01	23/11/2023	FOR COMMENT	NG	RL	CB

This drawing should not be relied on or used in circumstances other than those for which it was originally prepared and for which Sweco UK Limited was commissioned. Sweco UK Limited accepts no responsibility for this drawing to any party other than the person by whom it was commissioned. Any party which breaches the provisions of this disclaimer shall indemnify Sweco UK Limited for all loss or damage arising therefrom.
COPYRIGHT © Sweco 2022

2nd Floor, Quay 2
139 Fountainbridge
Edinburgh
EH3 9QG
Tel: +44 (0)131 550 6300
Web: www.sweco.co.uk

SWECO

Client

Scottish & Southern Electricity Networks
TRANSMISSION

Project Title

FANELLAN
400kV SWITCHING STATION AND HVDC CONVERTOR STATION

Drawing Title

ENABLING WORKS AND UTILITY DIVERSIONS LAYOUT
SHEET 1 OF 2

Purpose Of Issue

PRELIMINARY

Status	Status Description
S5	FOR REVIEW AND ACCEPTANCE

Drawn	Designed	Checked	Approved
RL	RL	NG	CB

Sheet Size	Scale	Sweco Ref	Revision
A1	1:2500	65209842	P06

Drawing Number

LT459-SWE-XX-XX-D-X-0201

P:\65511\65209842_Beauly_Hub\000\D-Z-0000_Drawings\Site Layout Drawings\AutoCAD\0200 - Enabling Works and Utility Diversions\ LT459-SWE-XX-XX-D-X-0201-P06.dwg