Beauly to Spittal

ERM | Scottish & Southern Electricity Networks TRANSMISSION

Figure 6a
Meadow Pipit Breeding Territories 2024 - Map 21

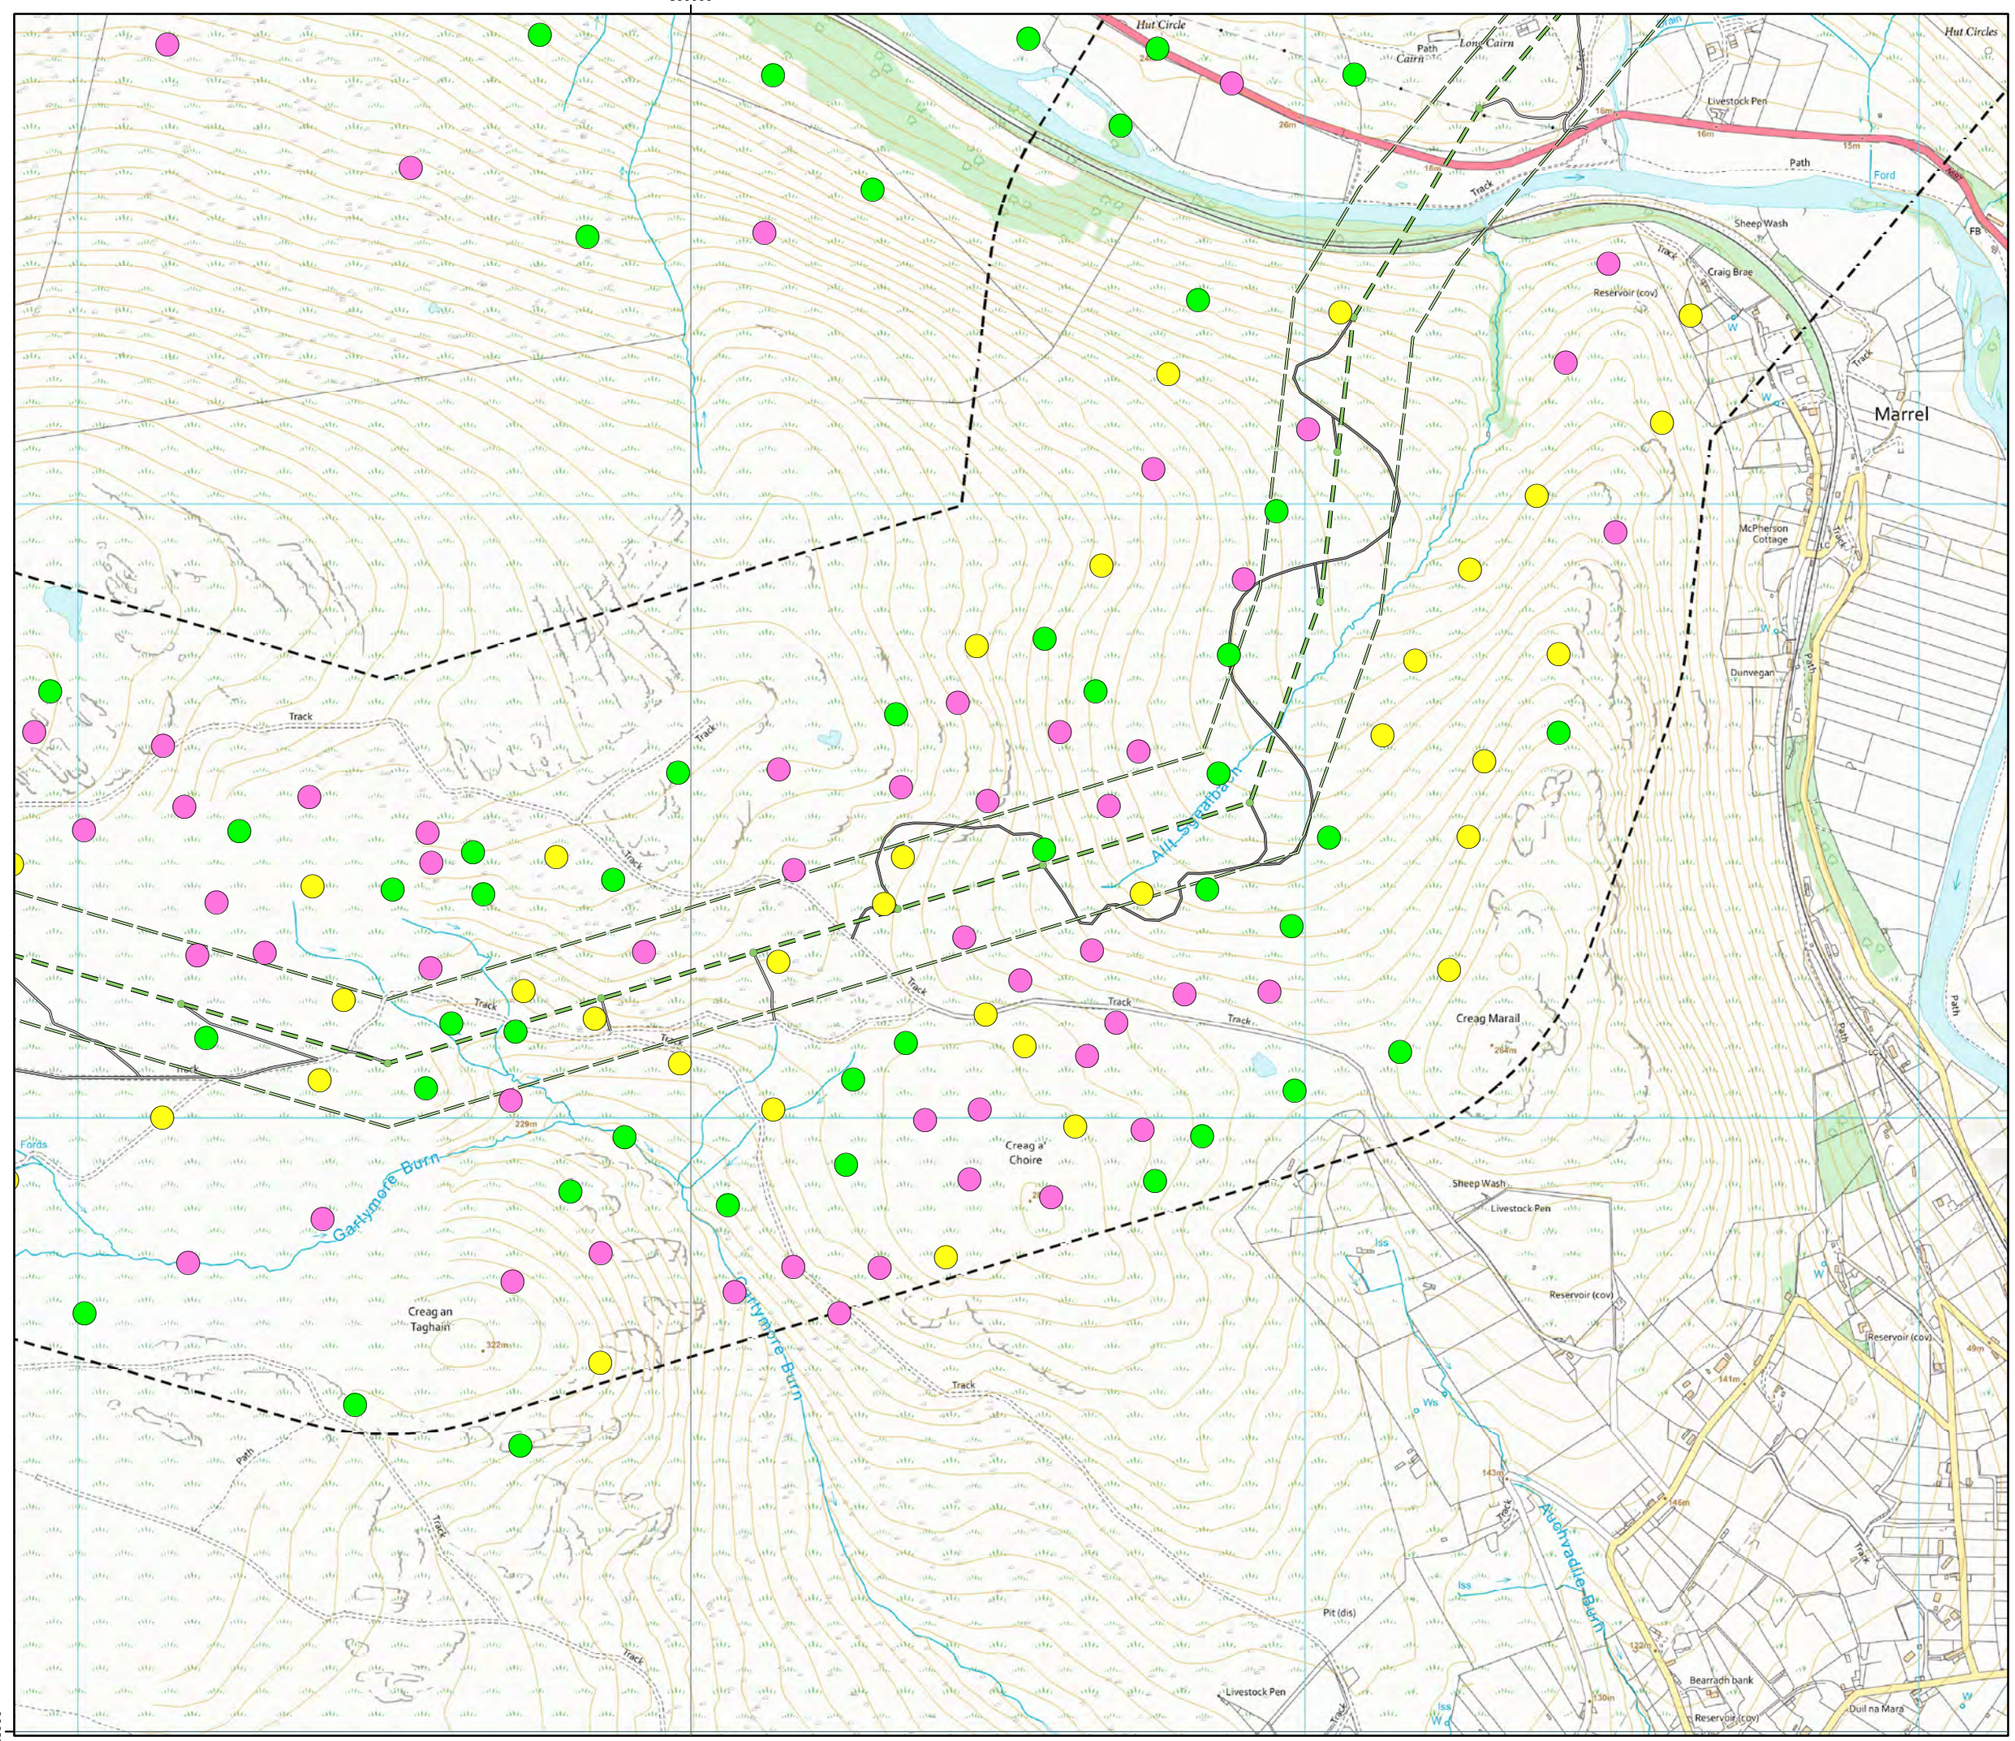

Key

OHL Route Alignment and Tracks

- OHL Alignment
- Limit of Deviation for OHL (LoD)
- 500m buffer from LoD
- Tower
- Permanent access track
- Temporary access track

Meadow pipit

Breeding Status

- Confirmed
- Probable
- Possible
- Non-breeding

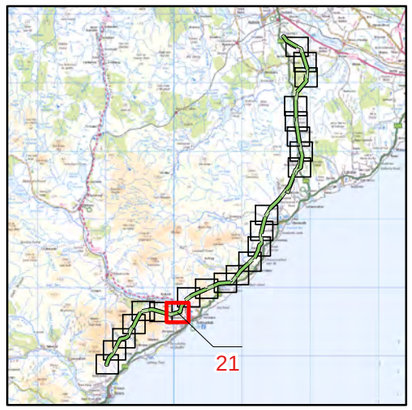

atmos CONSULTING

0 500
Meters

N

Scale @ A3:
1:10,000

© Crown copyright 2025. All rights reserved.
Ordnance survey licence number AC0000808122.

20/01/2025 79300/OR/094d

Drawn by: AF Checked by: TH Approved by: JW

Beauly to Spittal

ERM | Scottish & Southern Electricity Networks TRANSMISSION

Figure 6a
Meadow Pipit Breeding Territories 2024 - Map 22

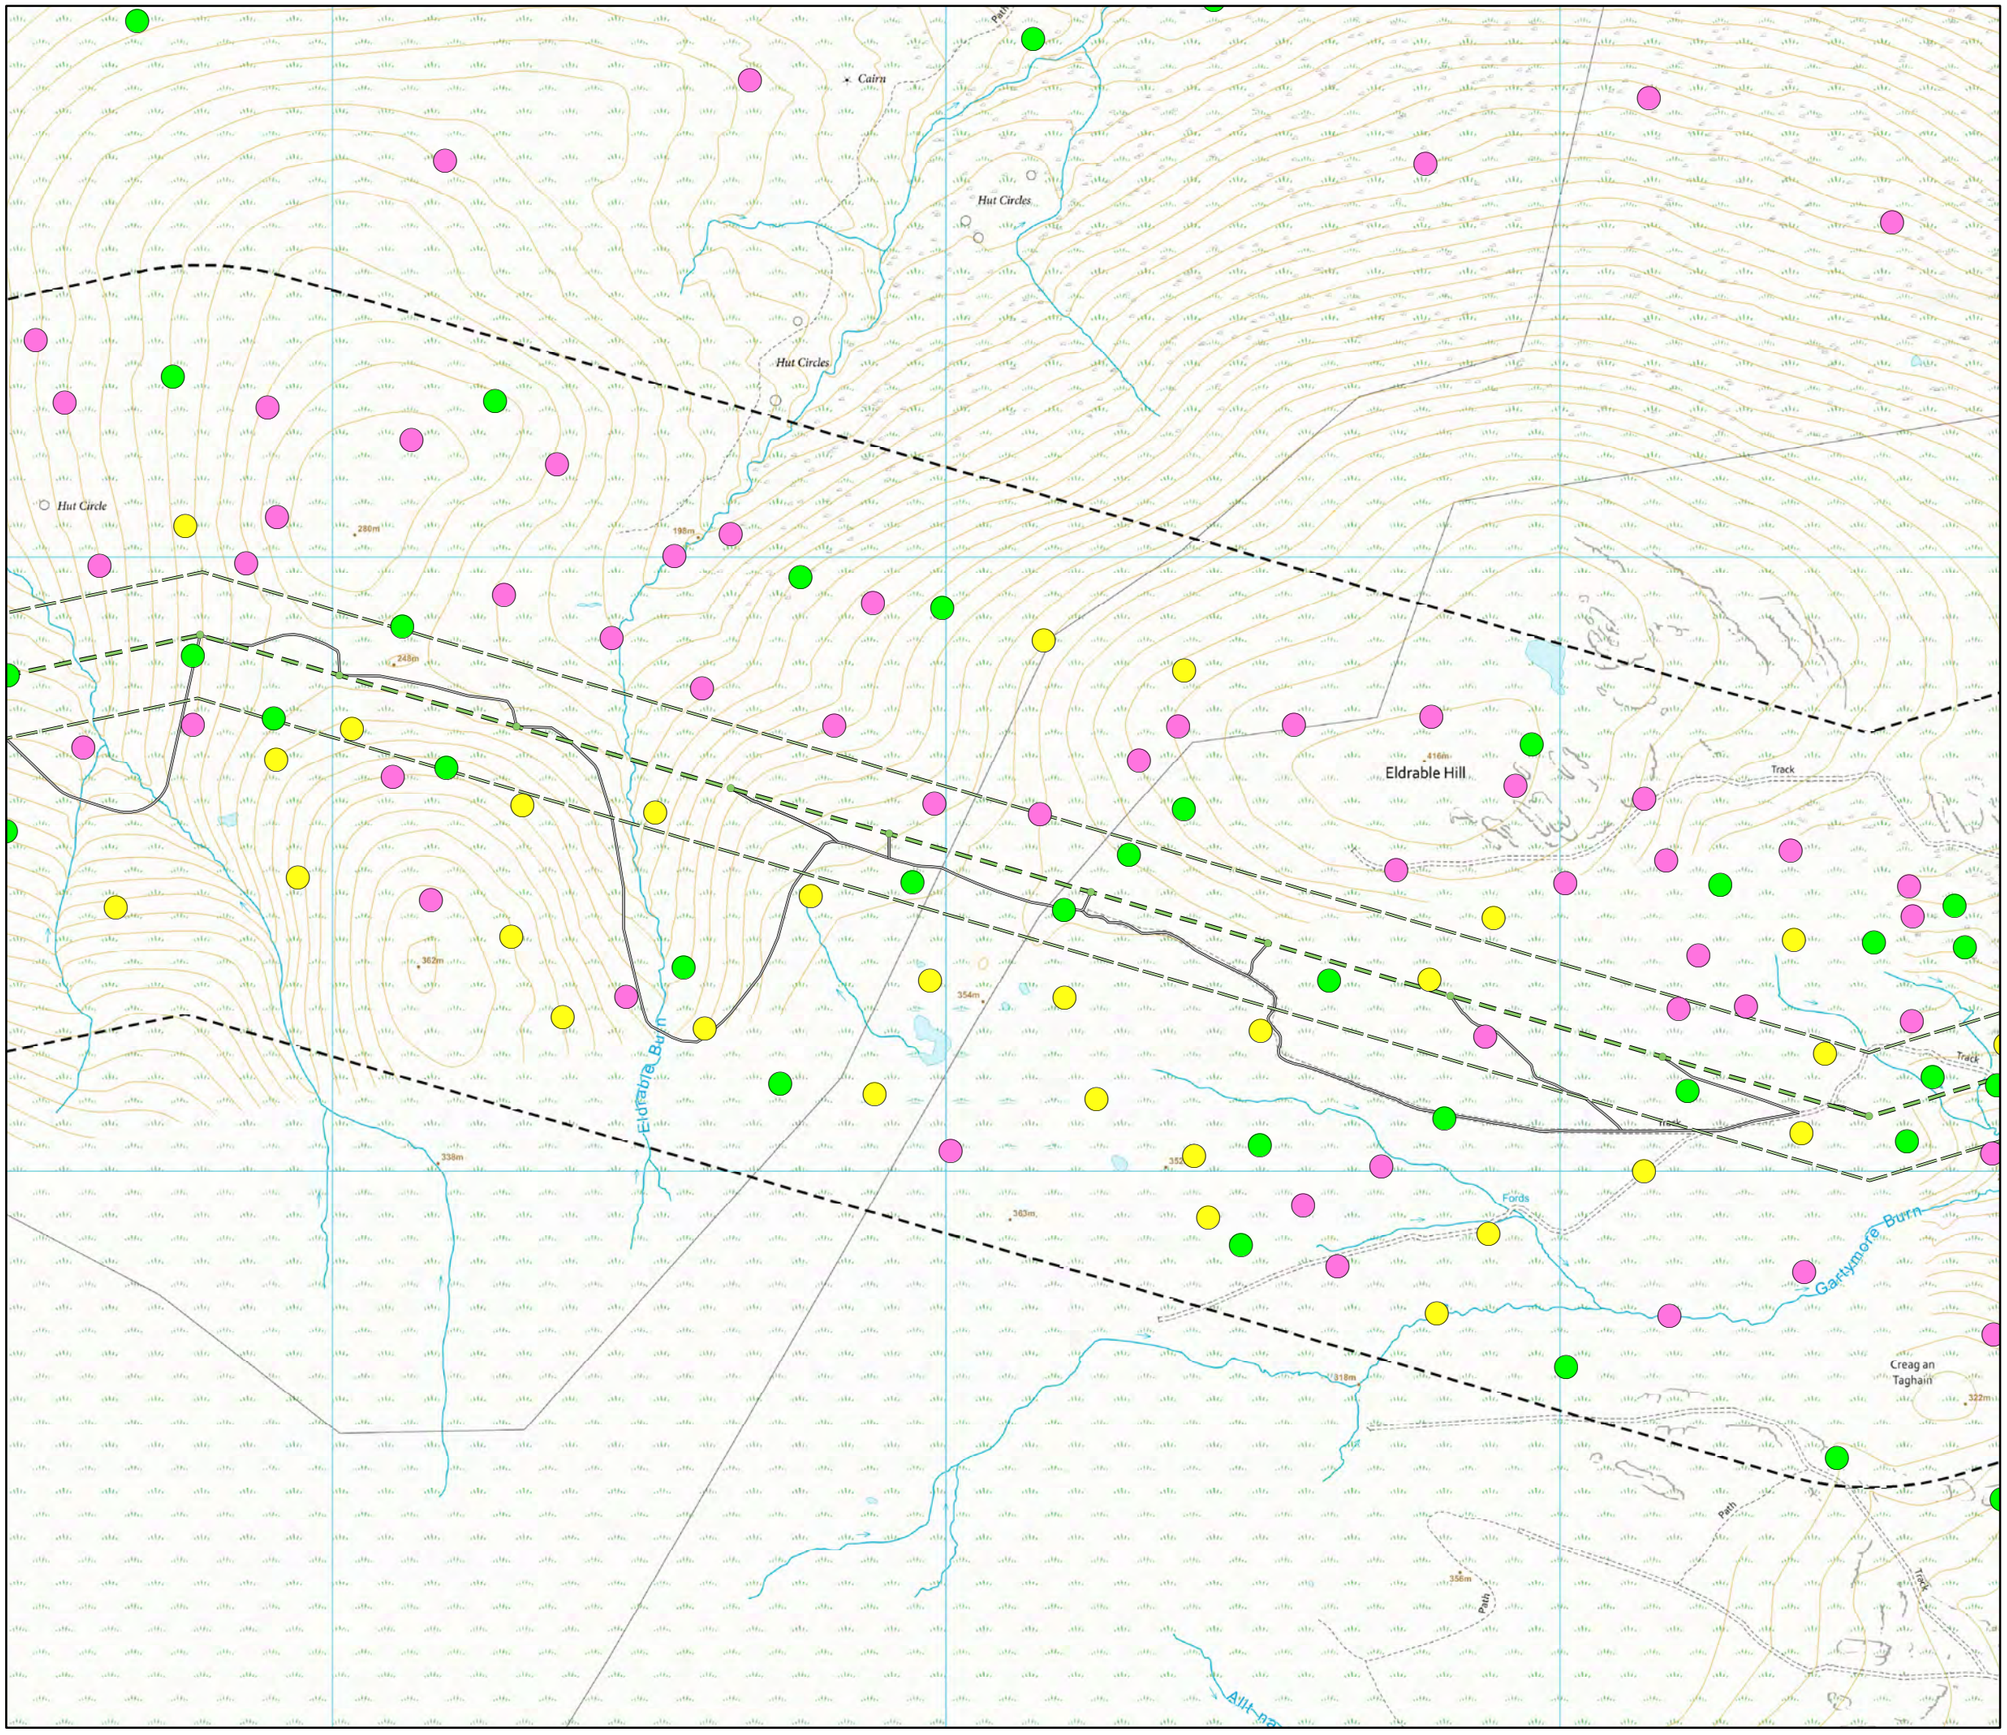

Key

OHL Route Alignment and Tracks

- OHL Alignment
- Limit of Deviation for OHL (LoD)
- 500m buffer from LoD
- Tower
- Temporary access track

Meadow pipit

Breeding Status

- Confirmed
- Probable
- Possible
- Non-breeding

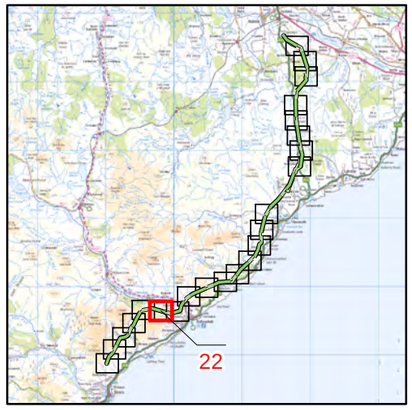

atmos CONSULTING

0 500
Meters

N

Scale @ A3:
1:10,000

© Crown copyright 2025. All rights reserved.
Ordnance survey licence number AC0000808122.

20/01/2025 79300/OR/094d

Drawn by: AF Checked by: TH Approved by: JW

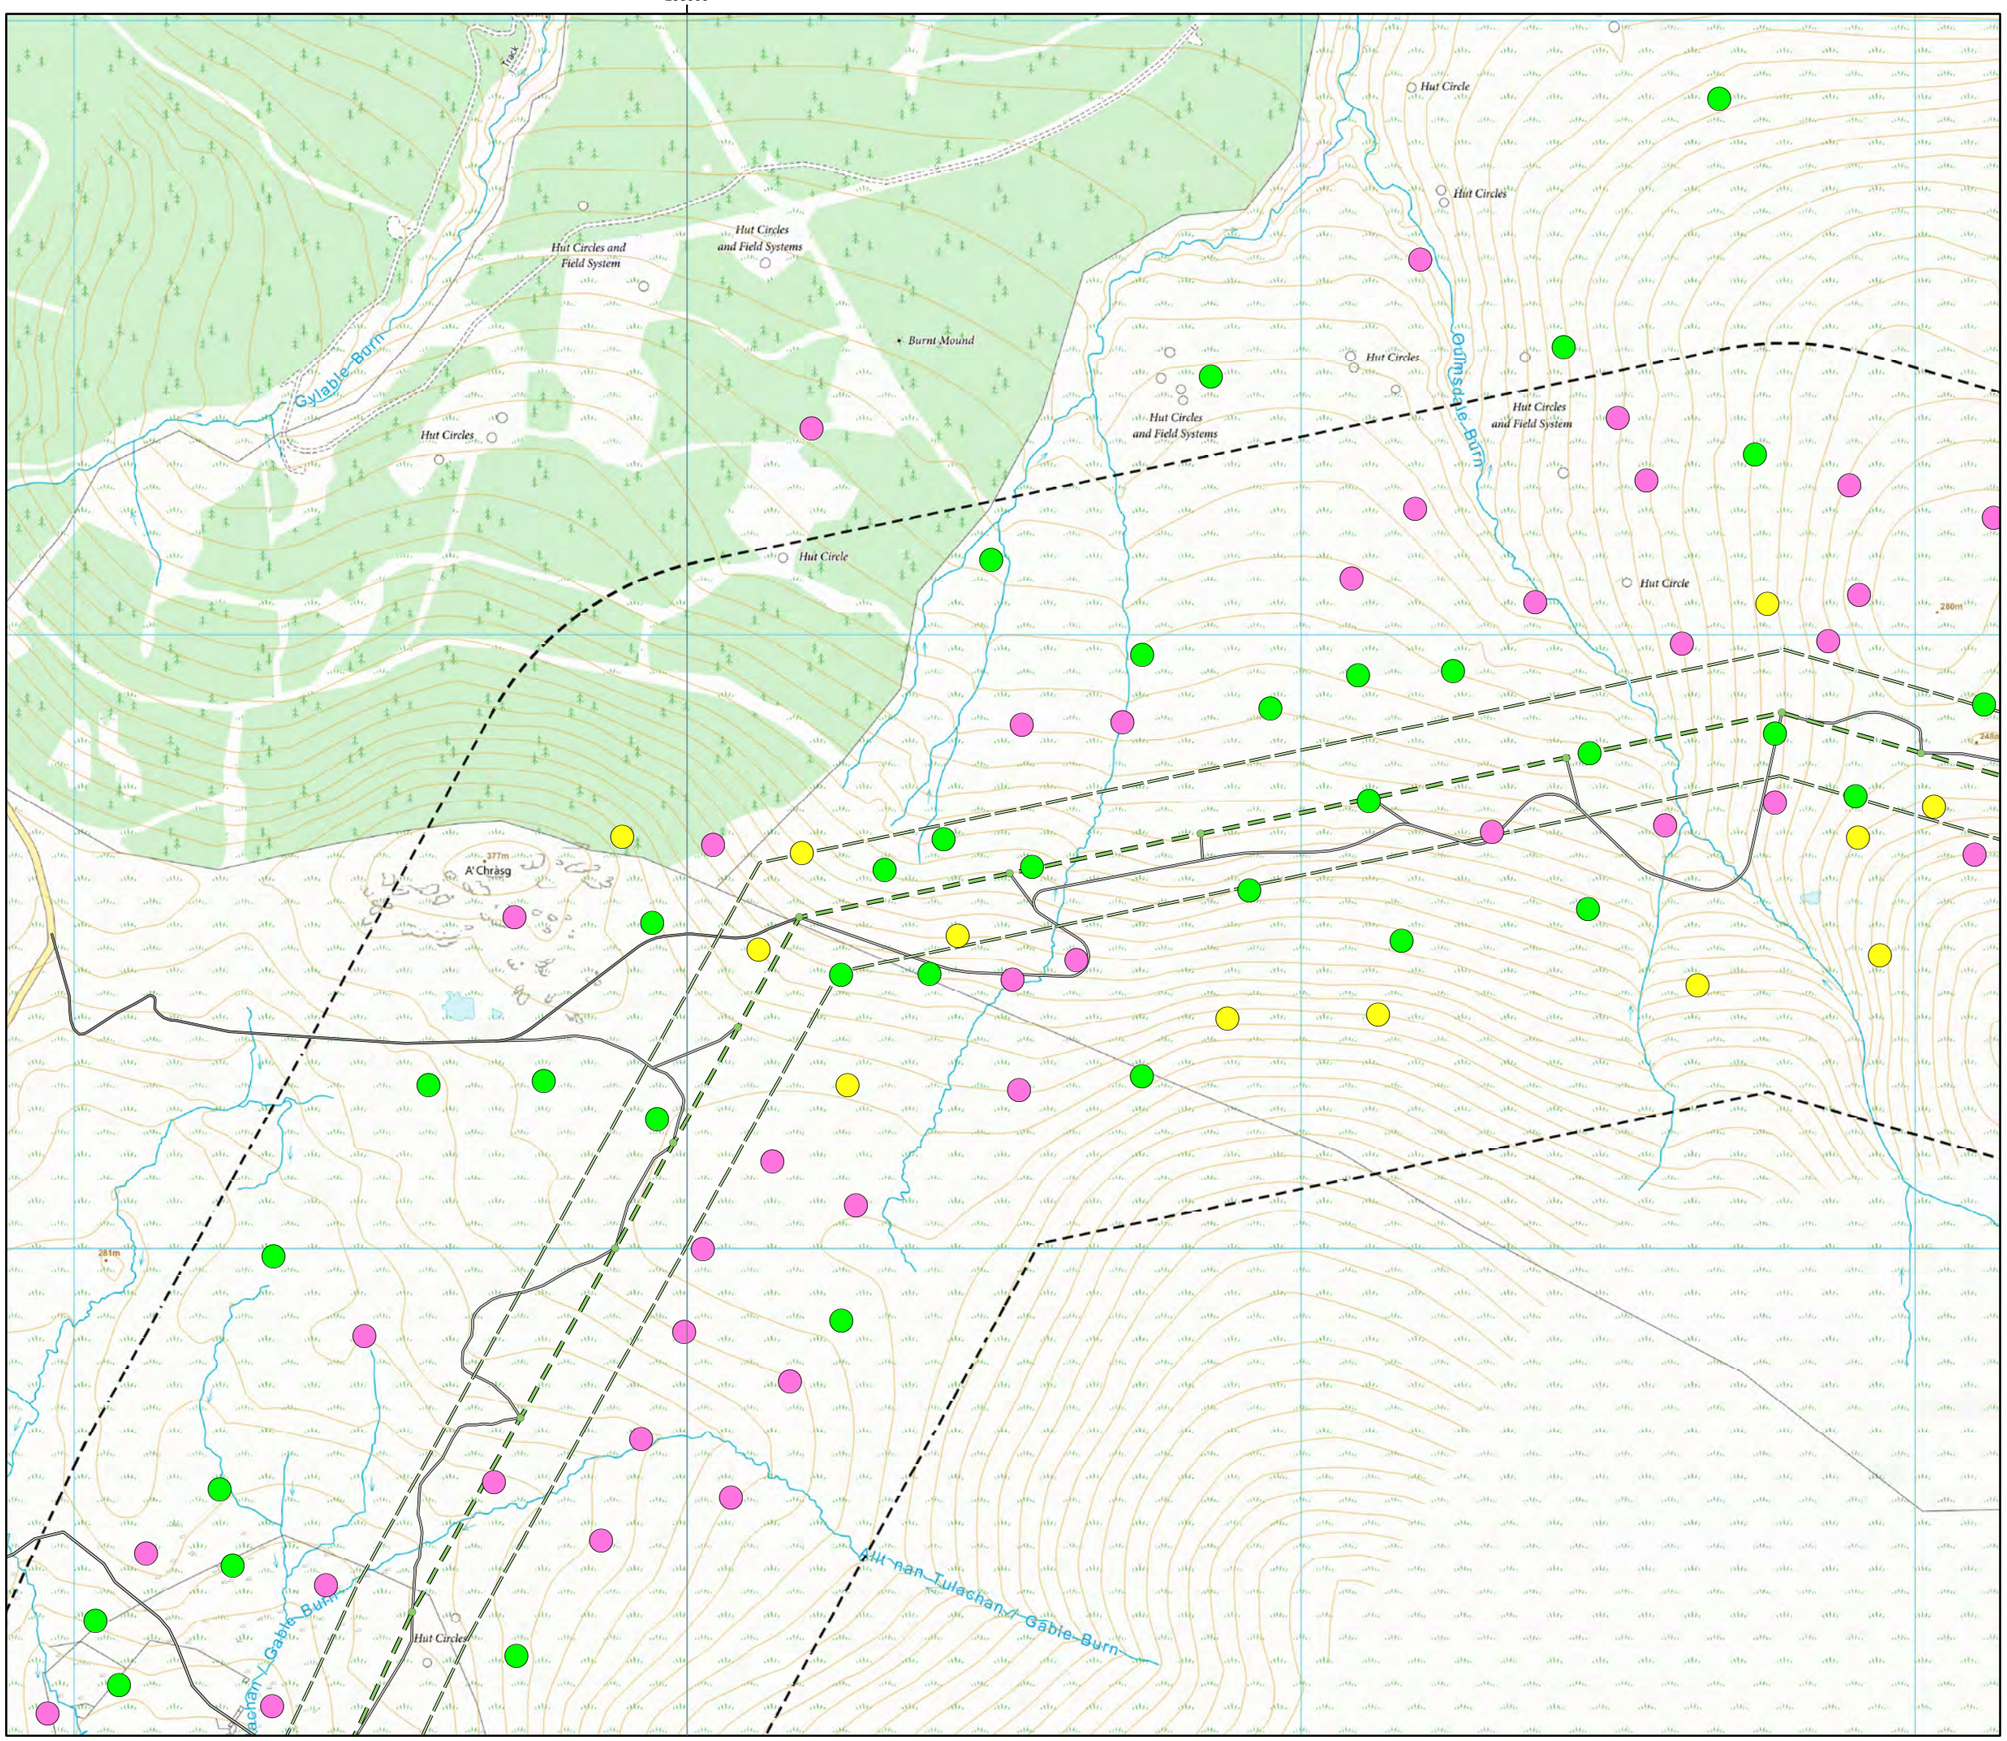

Beauly to Spittal

ERM

Scottish & Southern Electricity Networks
TRANSMISSION

Figure 6a
Meadow Pipit Breeding Territories 2024 - Map 23

Key

OHL Route Alignment and Tracks

- OHL Alignment
- Limit of Deviation for OHL (LoD)
- 500m buffer from LoD
- Tower
- Permanent access track
- Temporary access track

Meadow pipit

Breeding Status

- Confirmed
- Probable
- Possible
- Non-breeding

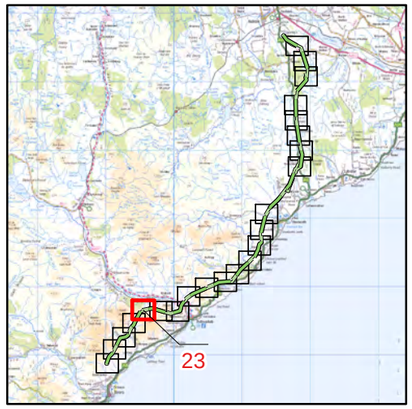

atmos CONSULTING

0 500
Meters

N

Scale @ A3:
1:10,000

© Crown copyright 2025. All rights reserved.
Ordnance survey licence number AC0000808122.

20/01/2025 79300/OR/094d

Drawn by: AF Checked by: TH Approved by: JW

Beauly to Spittal

ERM | Scottish & Southern Electricity Networks TRANSMISSION

Figure 6a
Meadow Pipit Breeding Territories 2024 - Map 24

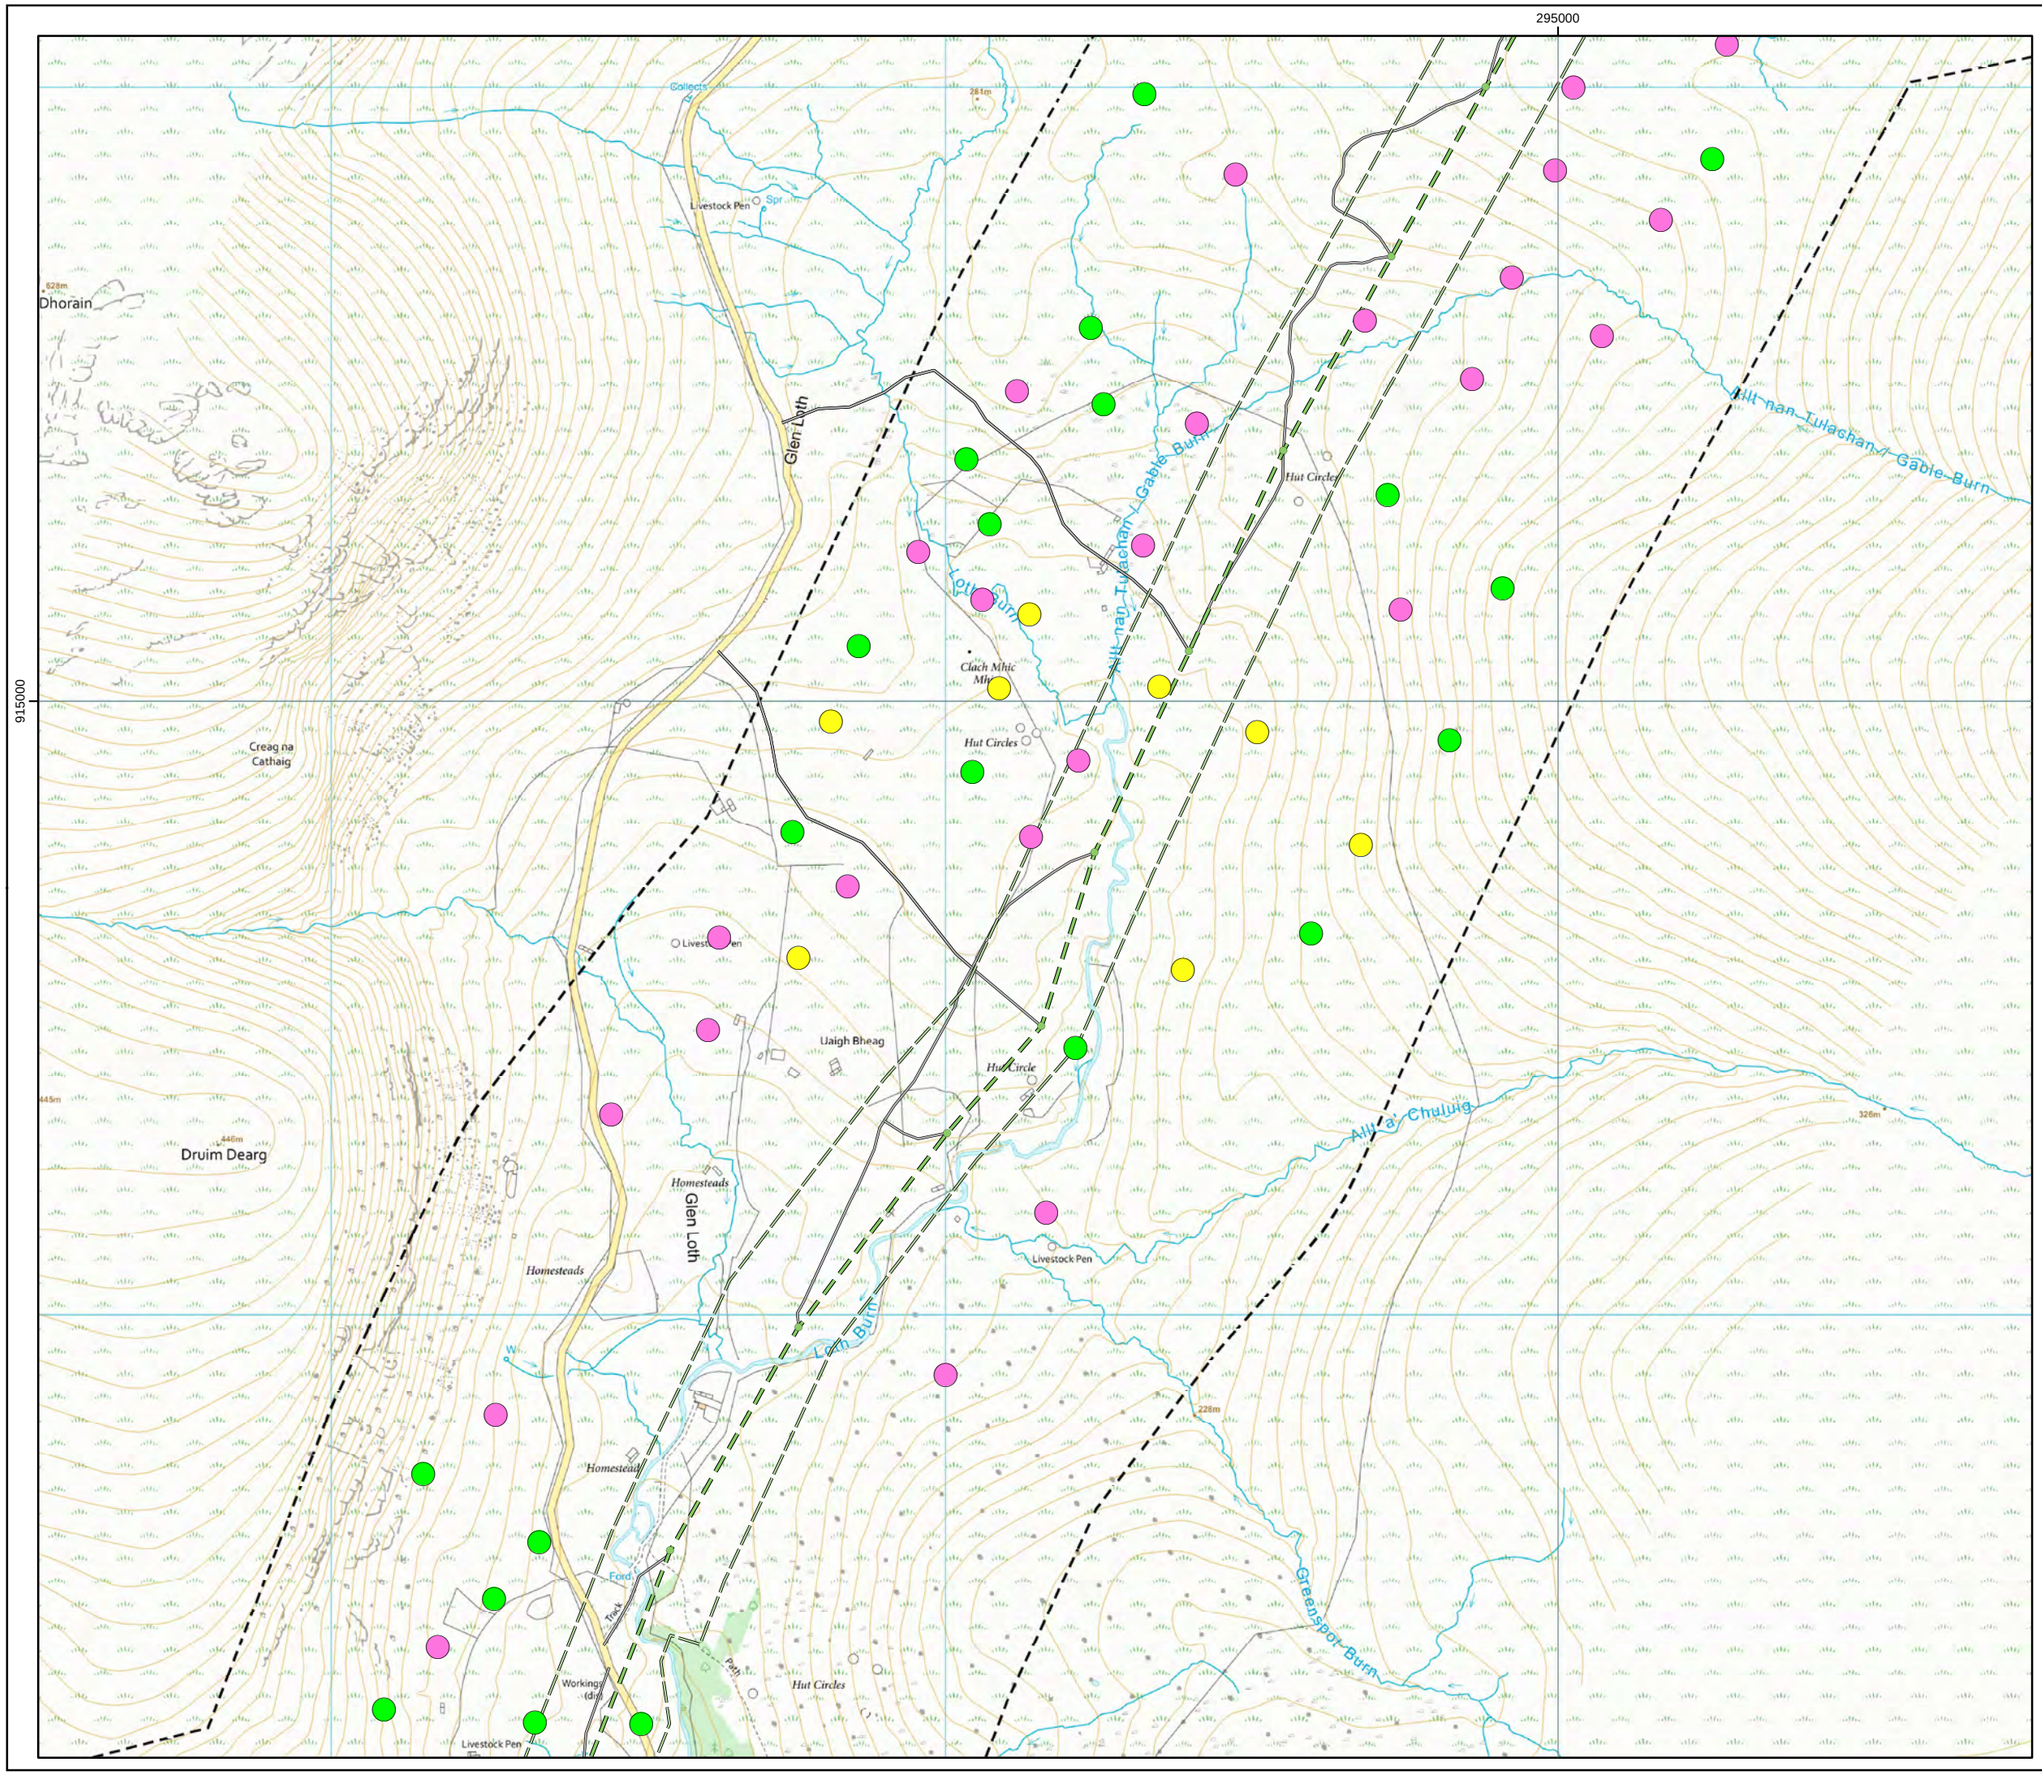

Key

OHL Route Alignment and Tracks

- OHL Alignment
- Limit of Deviation for OHL (LoD)
- 500m buffer from LoD
- Tower
- Temporary access track

Meadow pipit

Breeding Status

- Confirmed
- Probable
- Possible
- Non-breeding

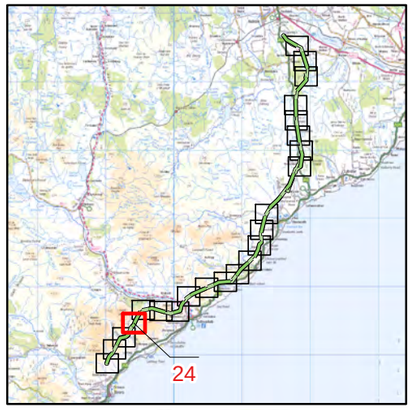

atmos CONSULTING

0 500
Meters

N

Scale @ A3:
1:10,000

© Crown copyright 2025. All rights reserved.
Ordnance survey licence number AC0000808122.

20/01/2025 79300/OR/094d

Drawn by: AF Checked by: TH Approved by: JW

Beauly to Spittal

ERM | Scottish & Southern Electricity Networks TRANSMISSION

Figure 6a
Meadow Pipit Breeding Territories 2024 - Map 25

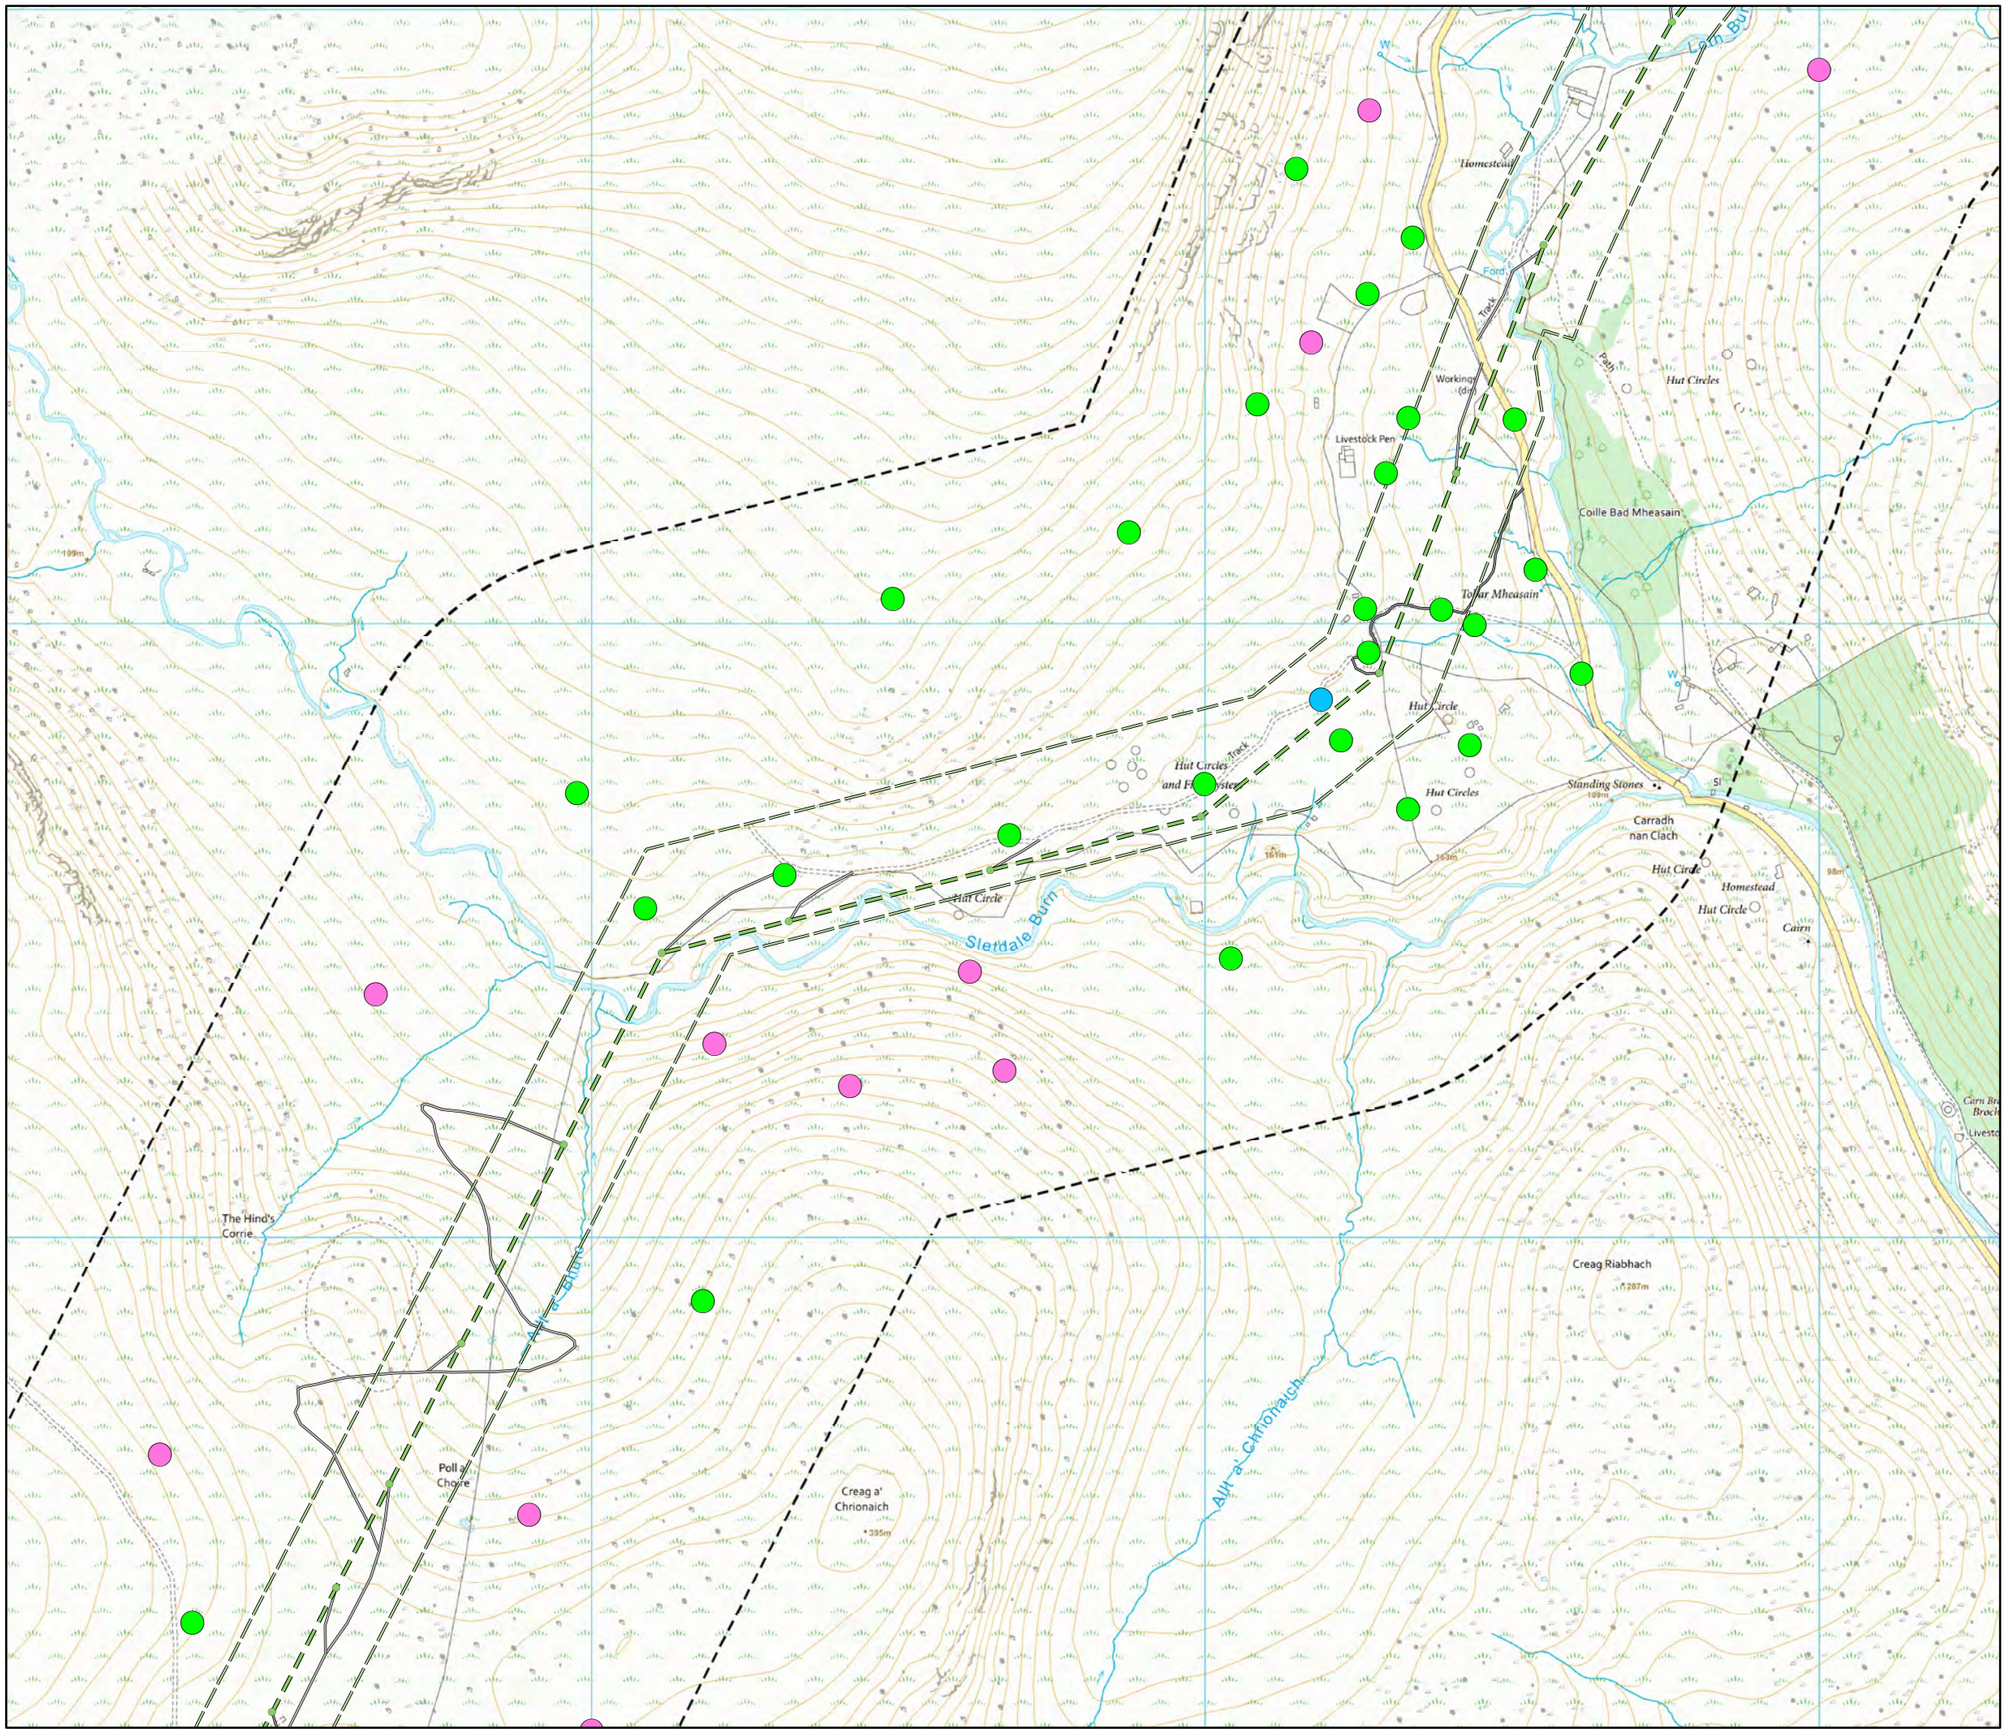

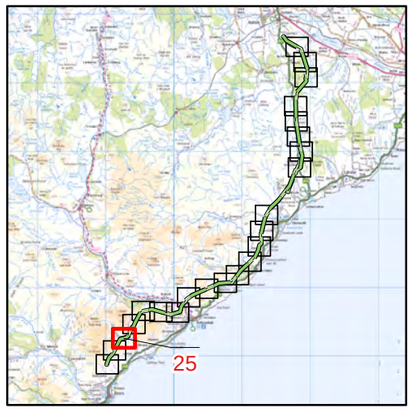

atmos CONSULTING

Key

OHL Route Alignment and Tracks

- OHL Alignment
- Limit of Deviation for OHL (LoD)
- 500m buffer from LoD
- Tower
- Permanent access track
- Temporary access track

Meadow pipit

Breeding Status

- Confirmed
- Probable
- Possible
- Non-breeding

0 500
Meters

N

Scale @ A3:
1:10,000

© Crown copyright 2025. All rights reserved.
Ordnance survey licence number AC0000808122.

20/01/2025 79300/OR/094d

Drawn by: AF Checked by: TH Approved by: JW

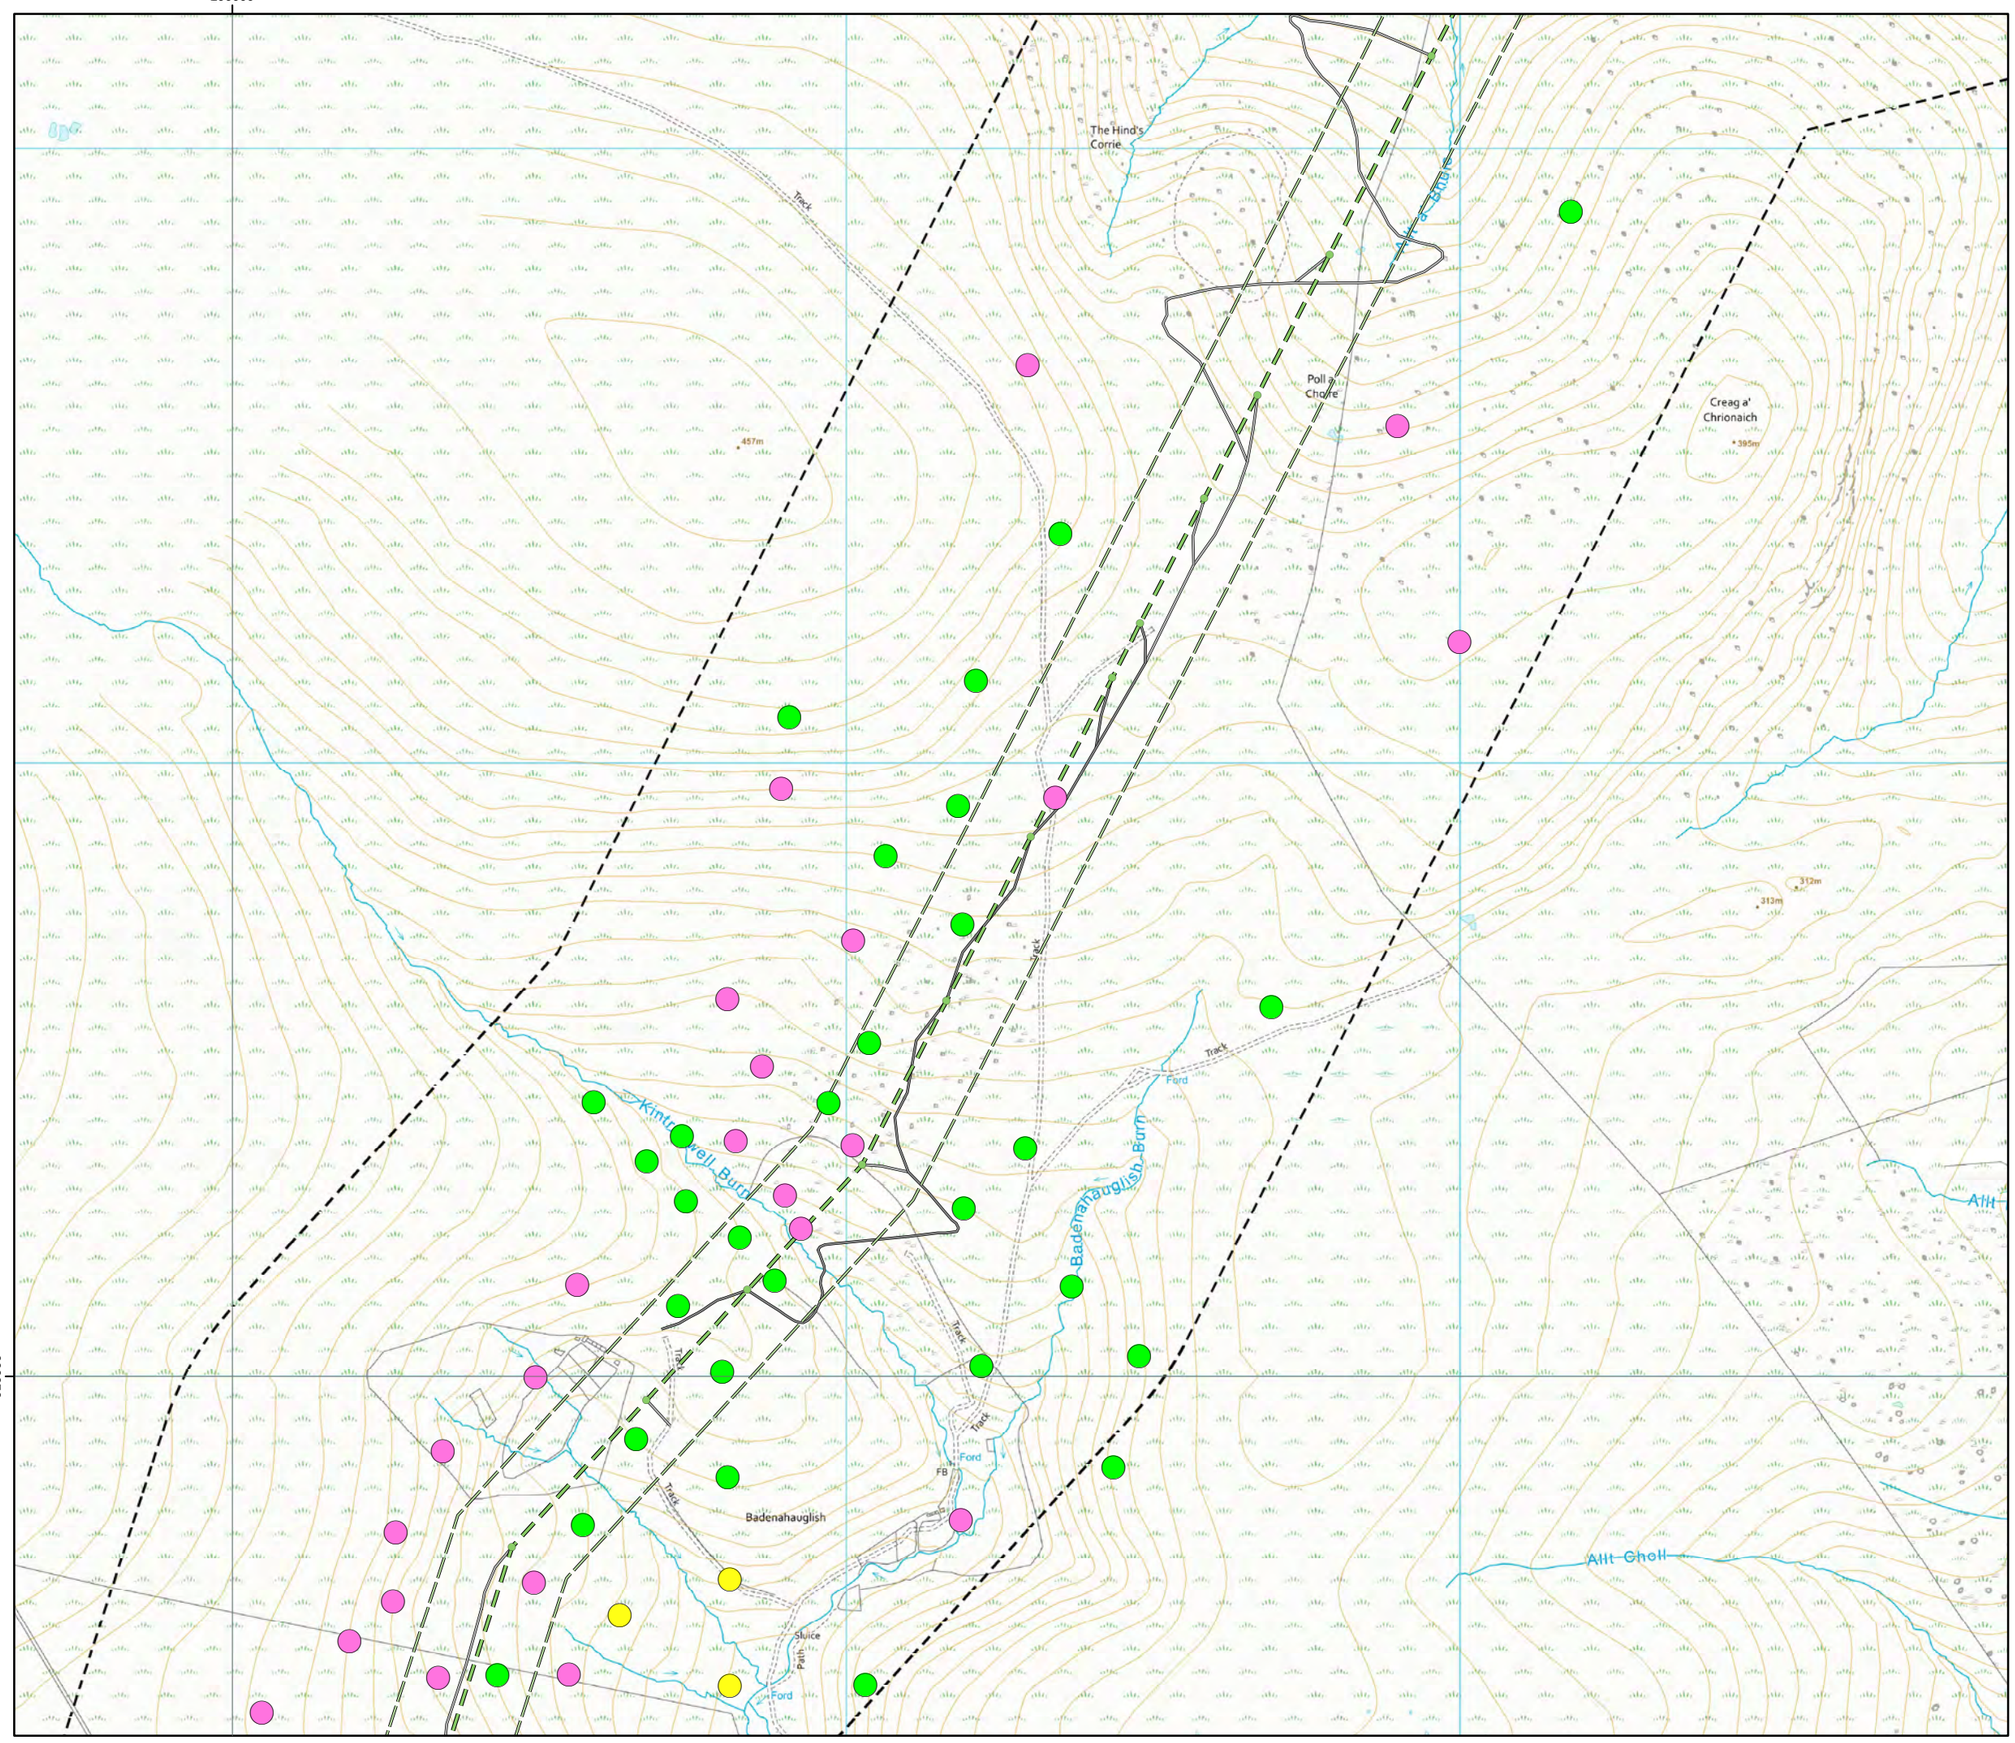

Beauly to Spittal

ERM

Scottish & Southern Electricity Networks
TRANSMISSION

Figure 6a
Meadow Pipit Breeding Territories 2024 - Map 26

Key

OHL Route Alignment and Tracks

- OHL Alignment
- Limit of Deviation for OHL (LoD)
- 500m buffer from LoD
- Tower
- Permanent access track
- Temporary access track

Meadow pipit

Breeding Status

- Confirmed
- Probable
- Possible
- Non-breeding

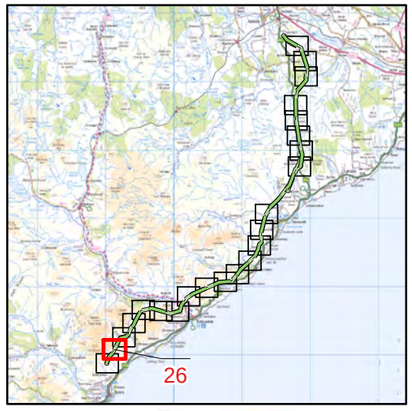

atmos CONSULTING

0 500
Meters

N

Scale @ A3:
1:10,000

© Crown copyright 2025. All rights reserved.
Ordnance survey licence number AC0000808122.

20/01/2025 79300/OR/094d

Drawn by: AF Checked by: TH Approved by: JW

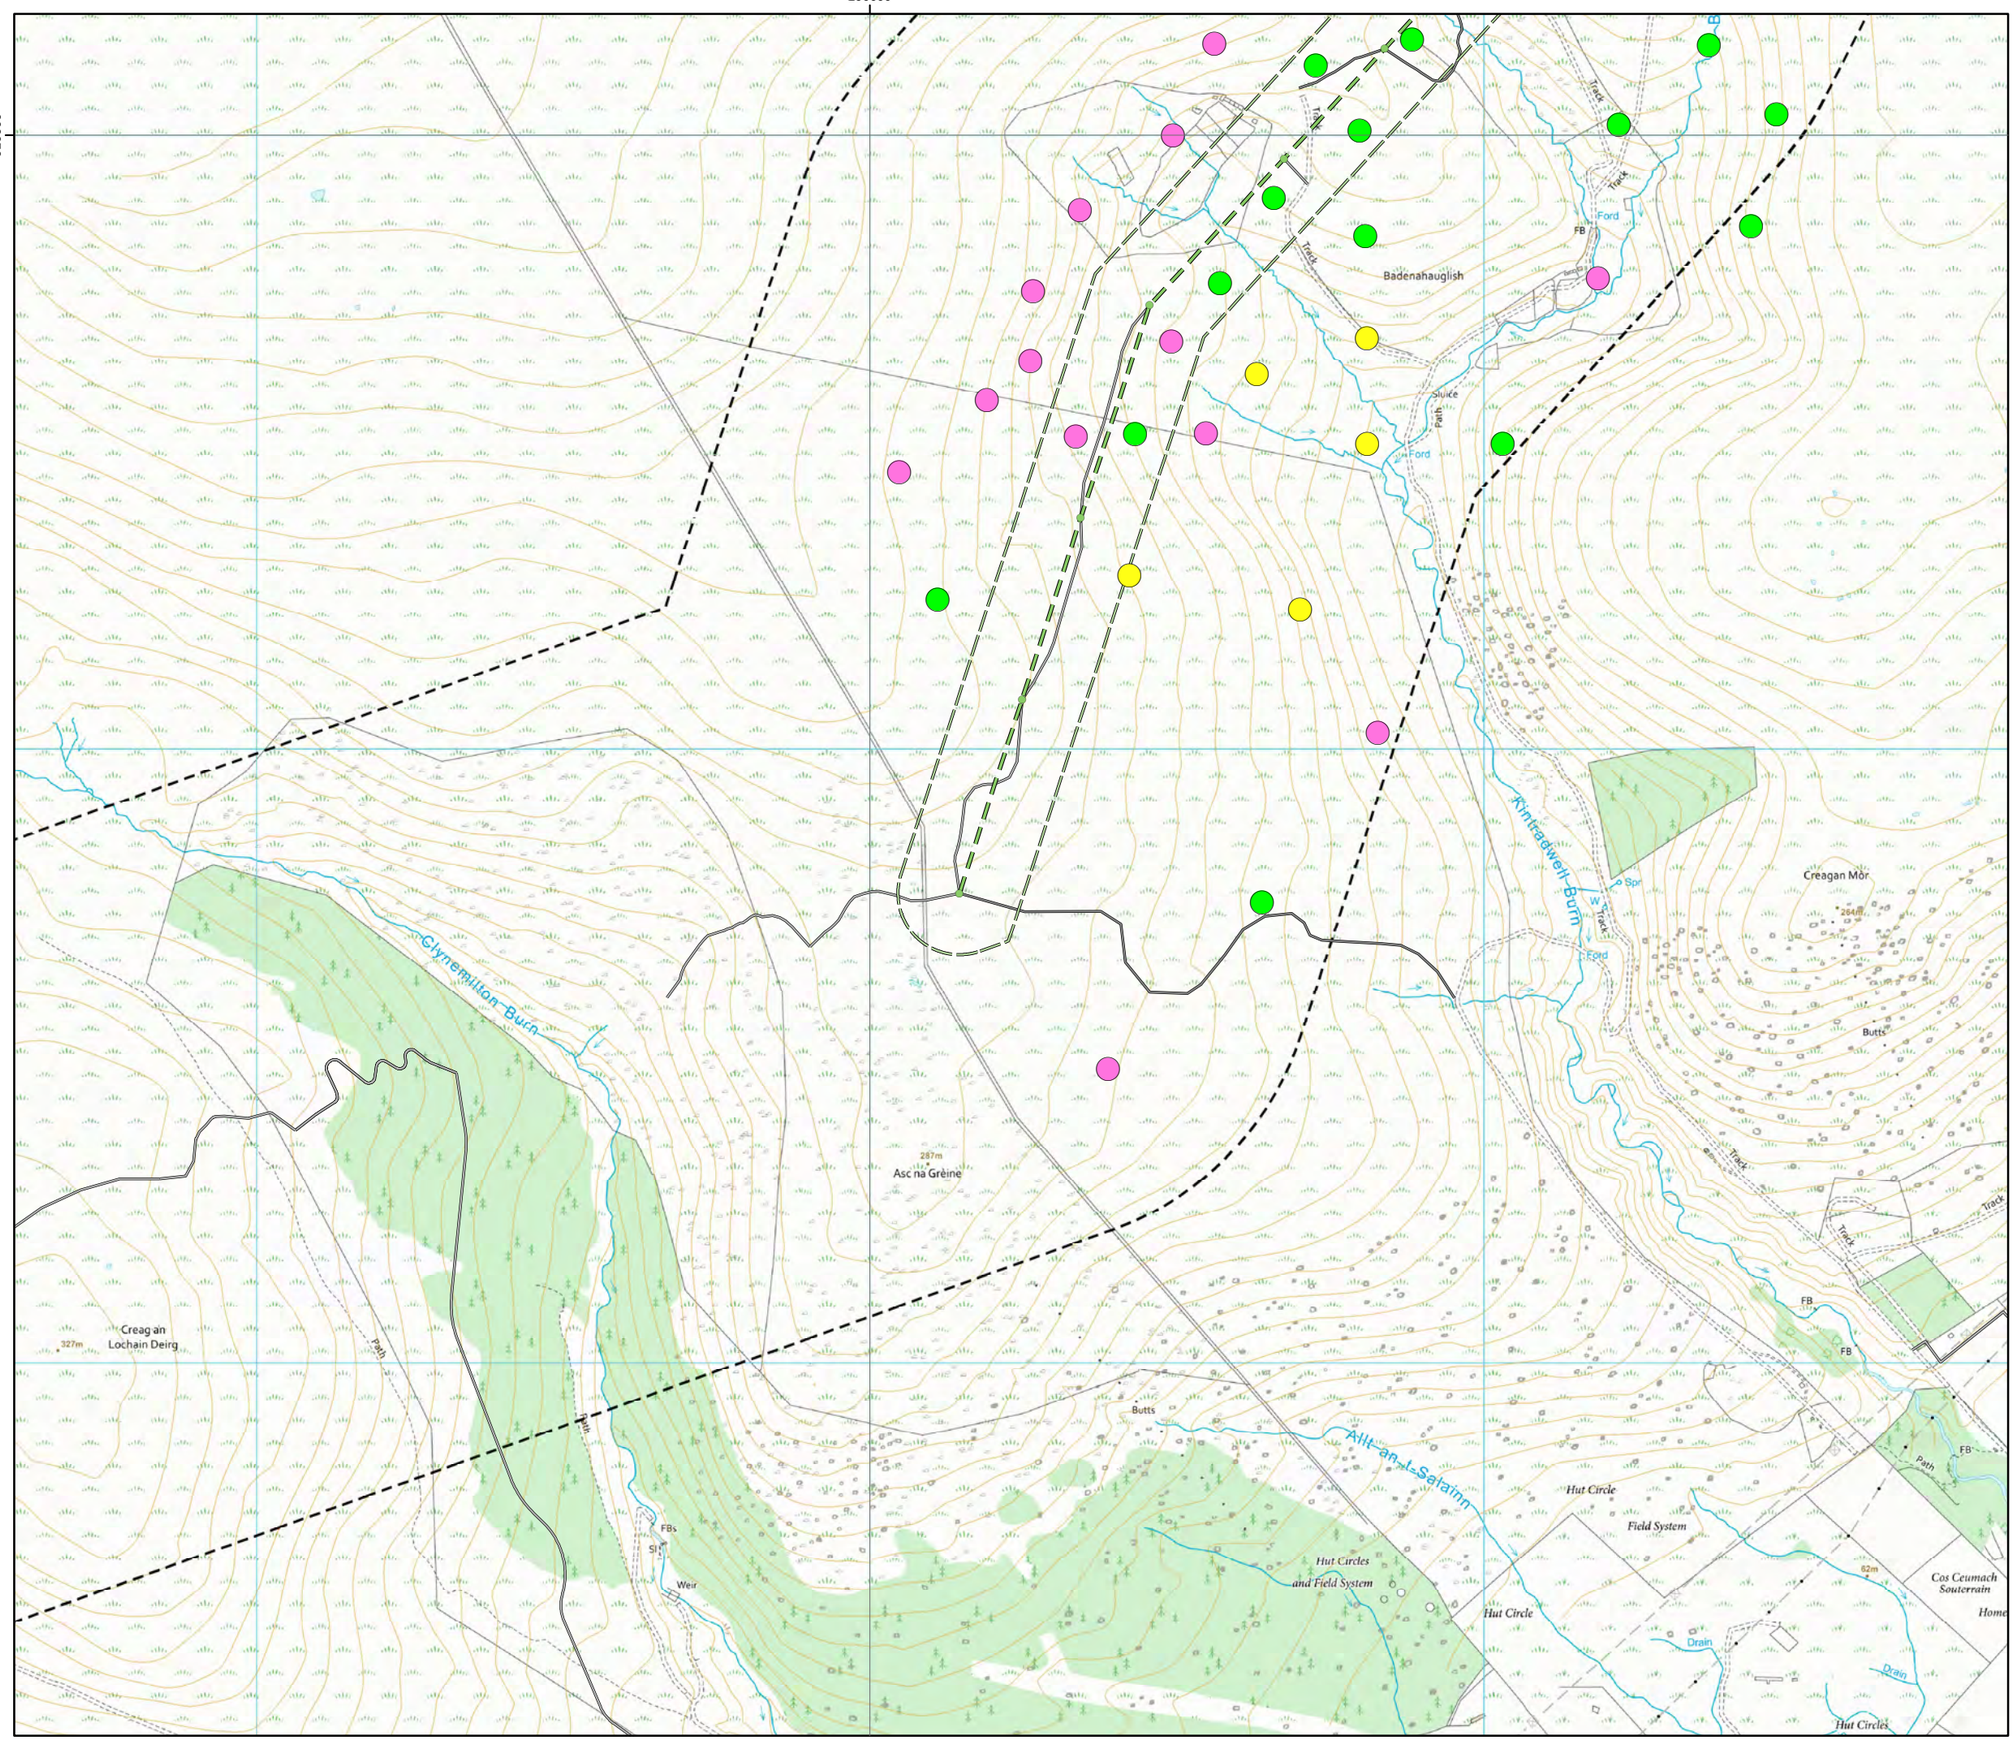

Beauly to Spittal

ERM

Scottish & Southern Electricity Networks TRANSMISSION

Figure 6a
Meadow Pipit Breeding Territories 2024 - Map 27

Key

OHL Route Alignment and Tracks

- OHL Alignment
- Limit of Deviation for OHL (LoD)
- 500m buffer from LoD
- Tower
- Permanent access track
- Temporary access track

Meadow pipit

Breeding Status

- Confirmed
- Probable
- Possible
- Non-breeding

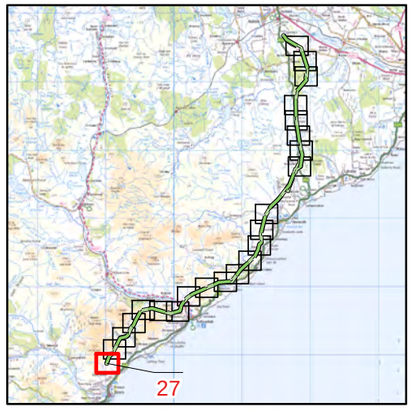

atmos CONSULTING

0 500
Meters

N

Scale @ A3:
1:10,000

© Crown copyright 2025. All rights reserved.
Ordnance survey licence number AC0000808122.

20/01/2025 79300/OR/094d

Drawn by: AF Checked by: TH Approved by: JW

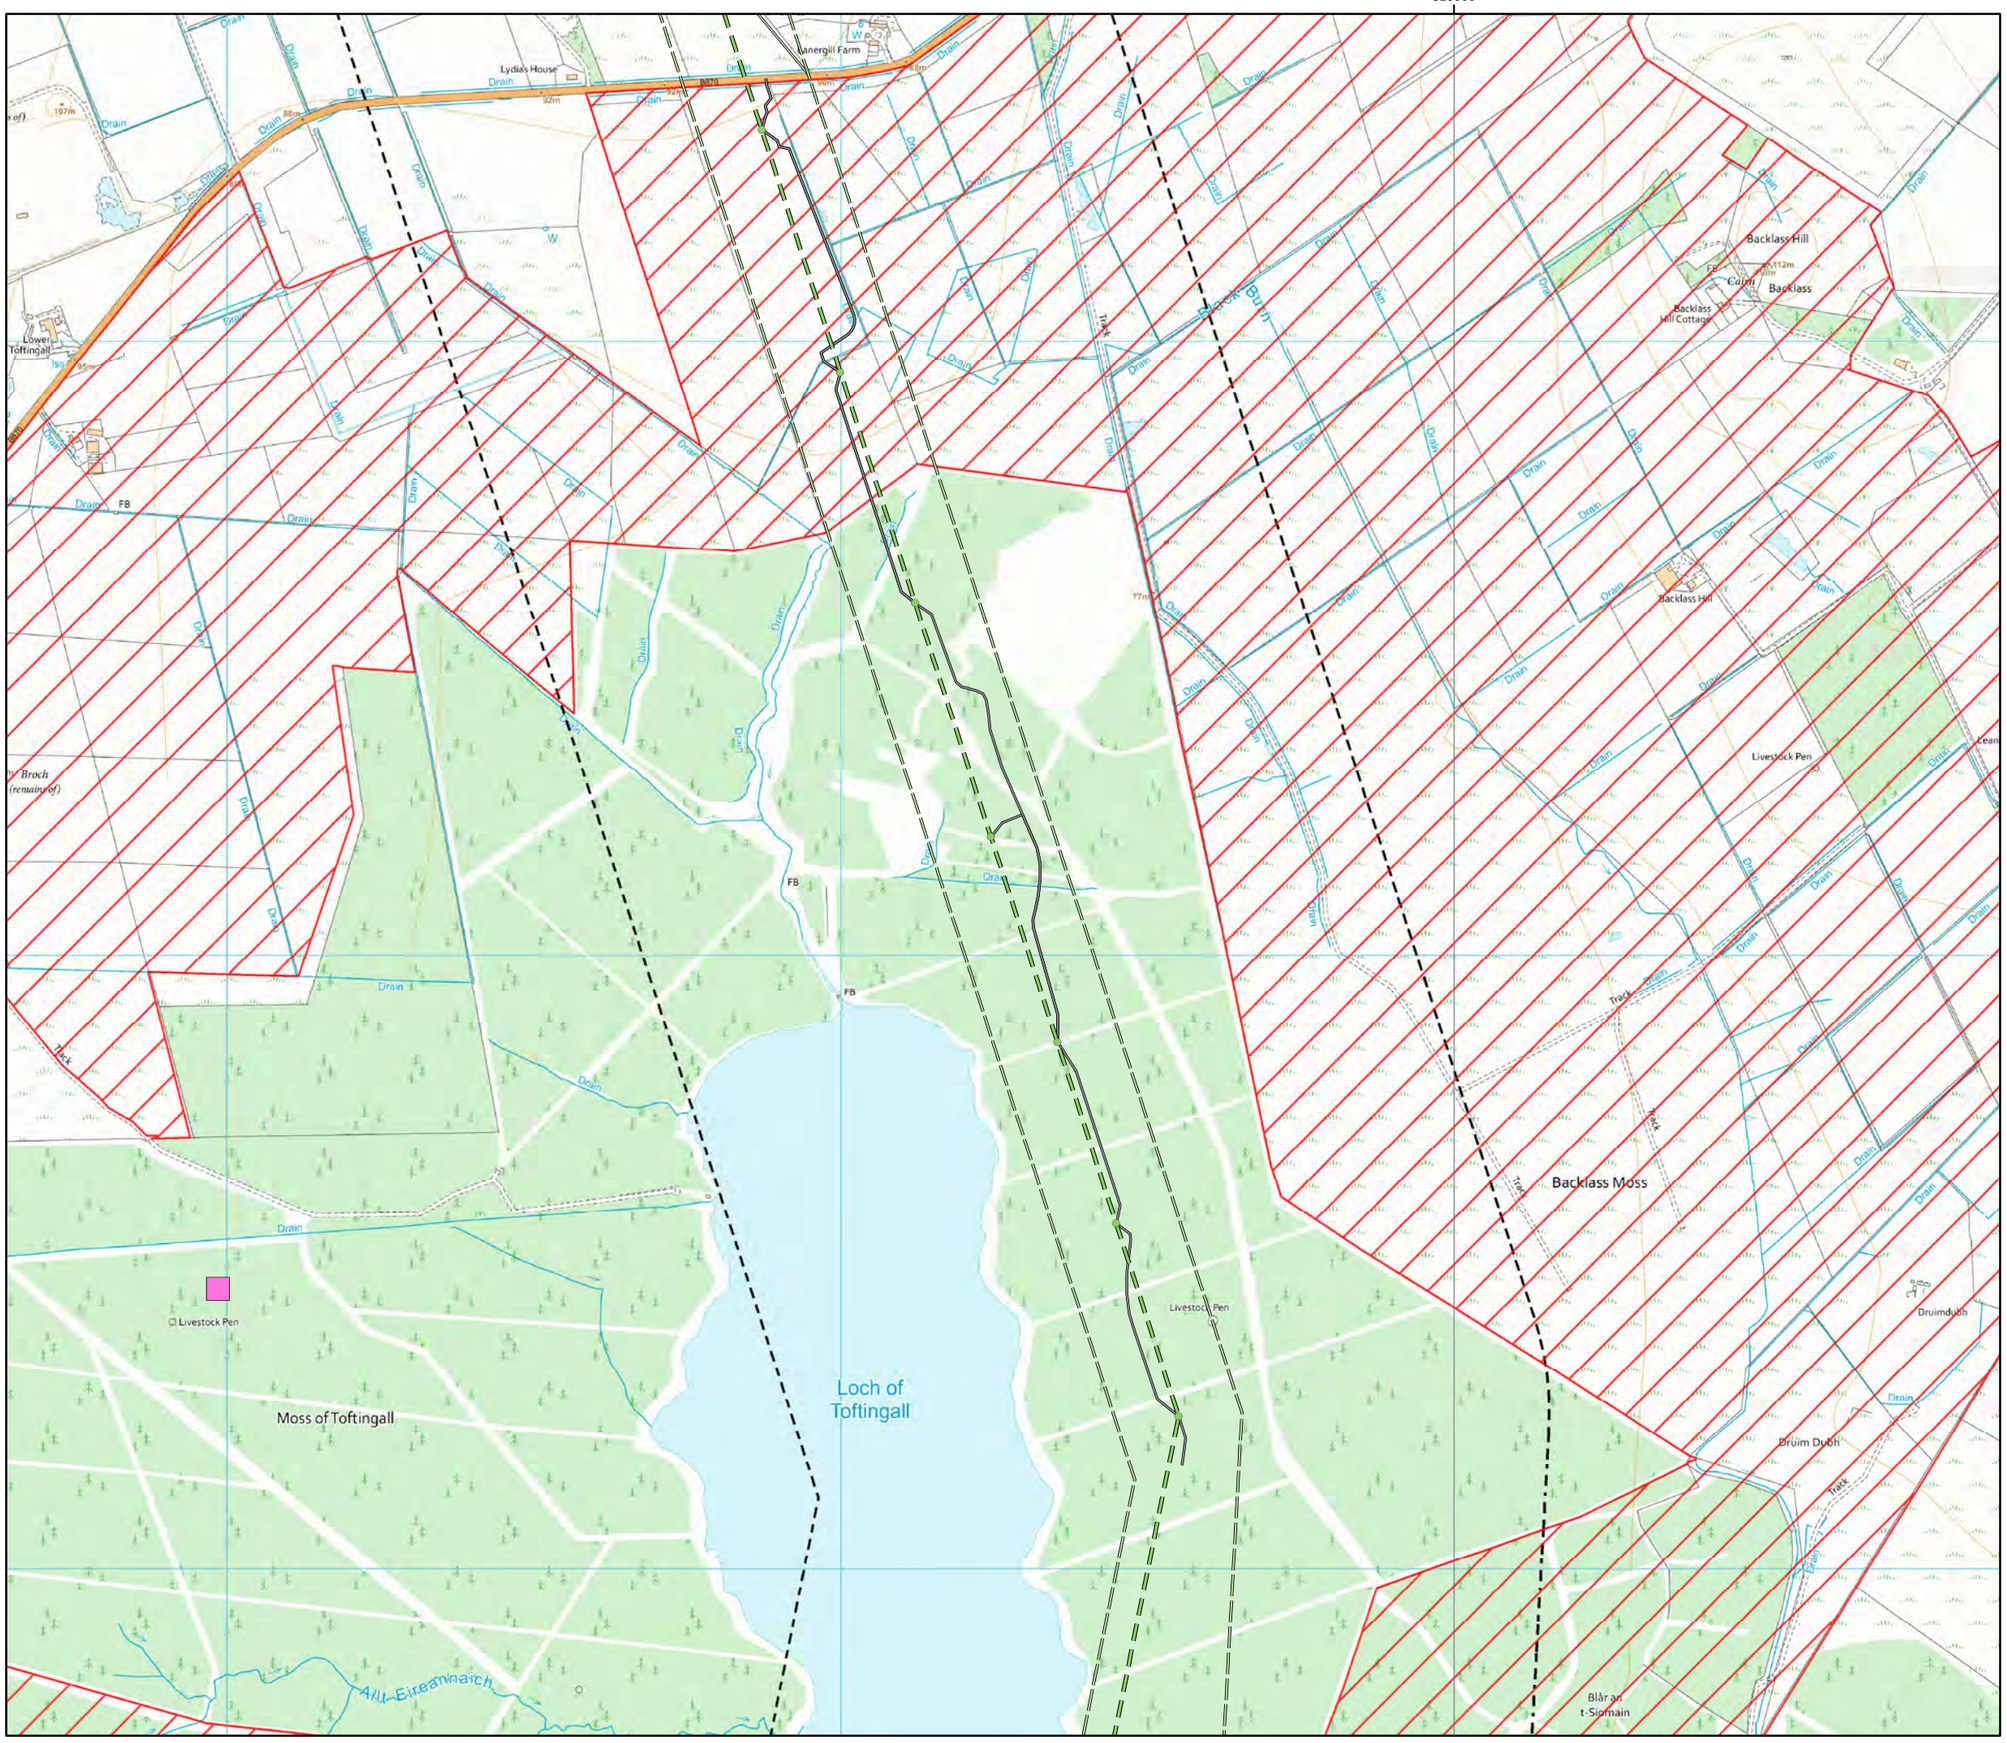

Beauly to Spittal

ERM | Scottish & Southern Electricity Networks TRANSMISSION

Figure 6b
Skylark Breeding Territories - 2024 Map 3

Key

OHL Route Alignment and Tracks

- OHL Alignment
- Limit of Deviation for OHL (LoD)
- 500m buffer from Limit of deviation
- Tower
- Permanent access track
- Temporary access track
- No Access Areas - surveyed from public roads

Skylark

Breeding Status

- Confirmed
- Probable
- Possible
- Non-breeding

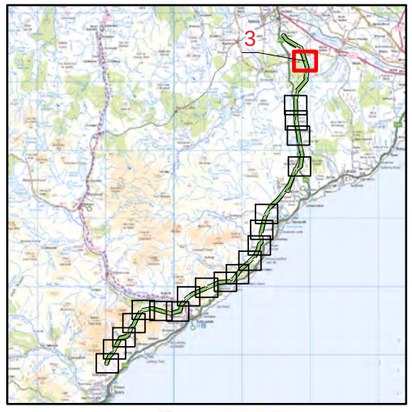

atmos CONSULTING

0 500
Meters

N

Scale @ A3:
1:10,000

© Crown copyright 2025. All rights reserved.
Ordnance survey licence number AC0000808122.

20/01/2025 79300/OR/094e

Drawn by: AF Checked by: TH Approved by: JW

Beauly to Spittal

ERM | Scottish & Southern Electricity Networks TRANSMISSION

Figure 6b
Skylark Breeding Territories - 2024 Map 6

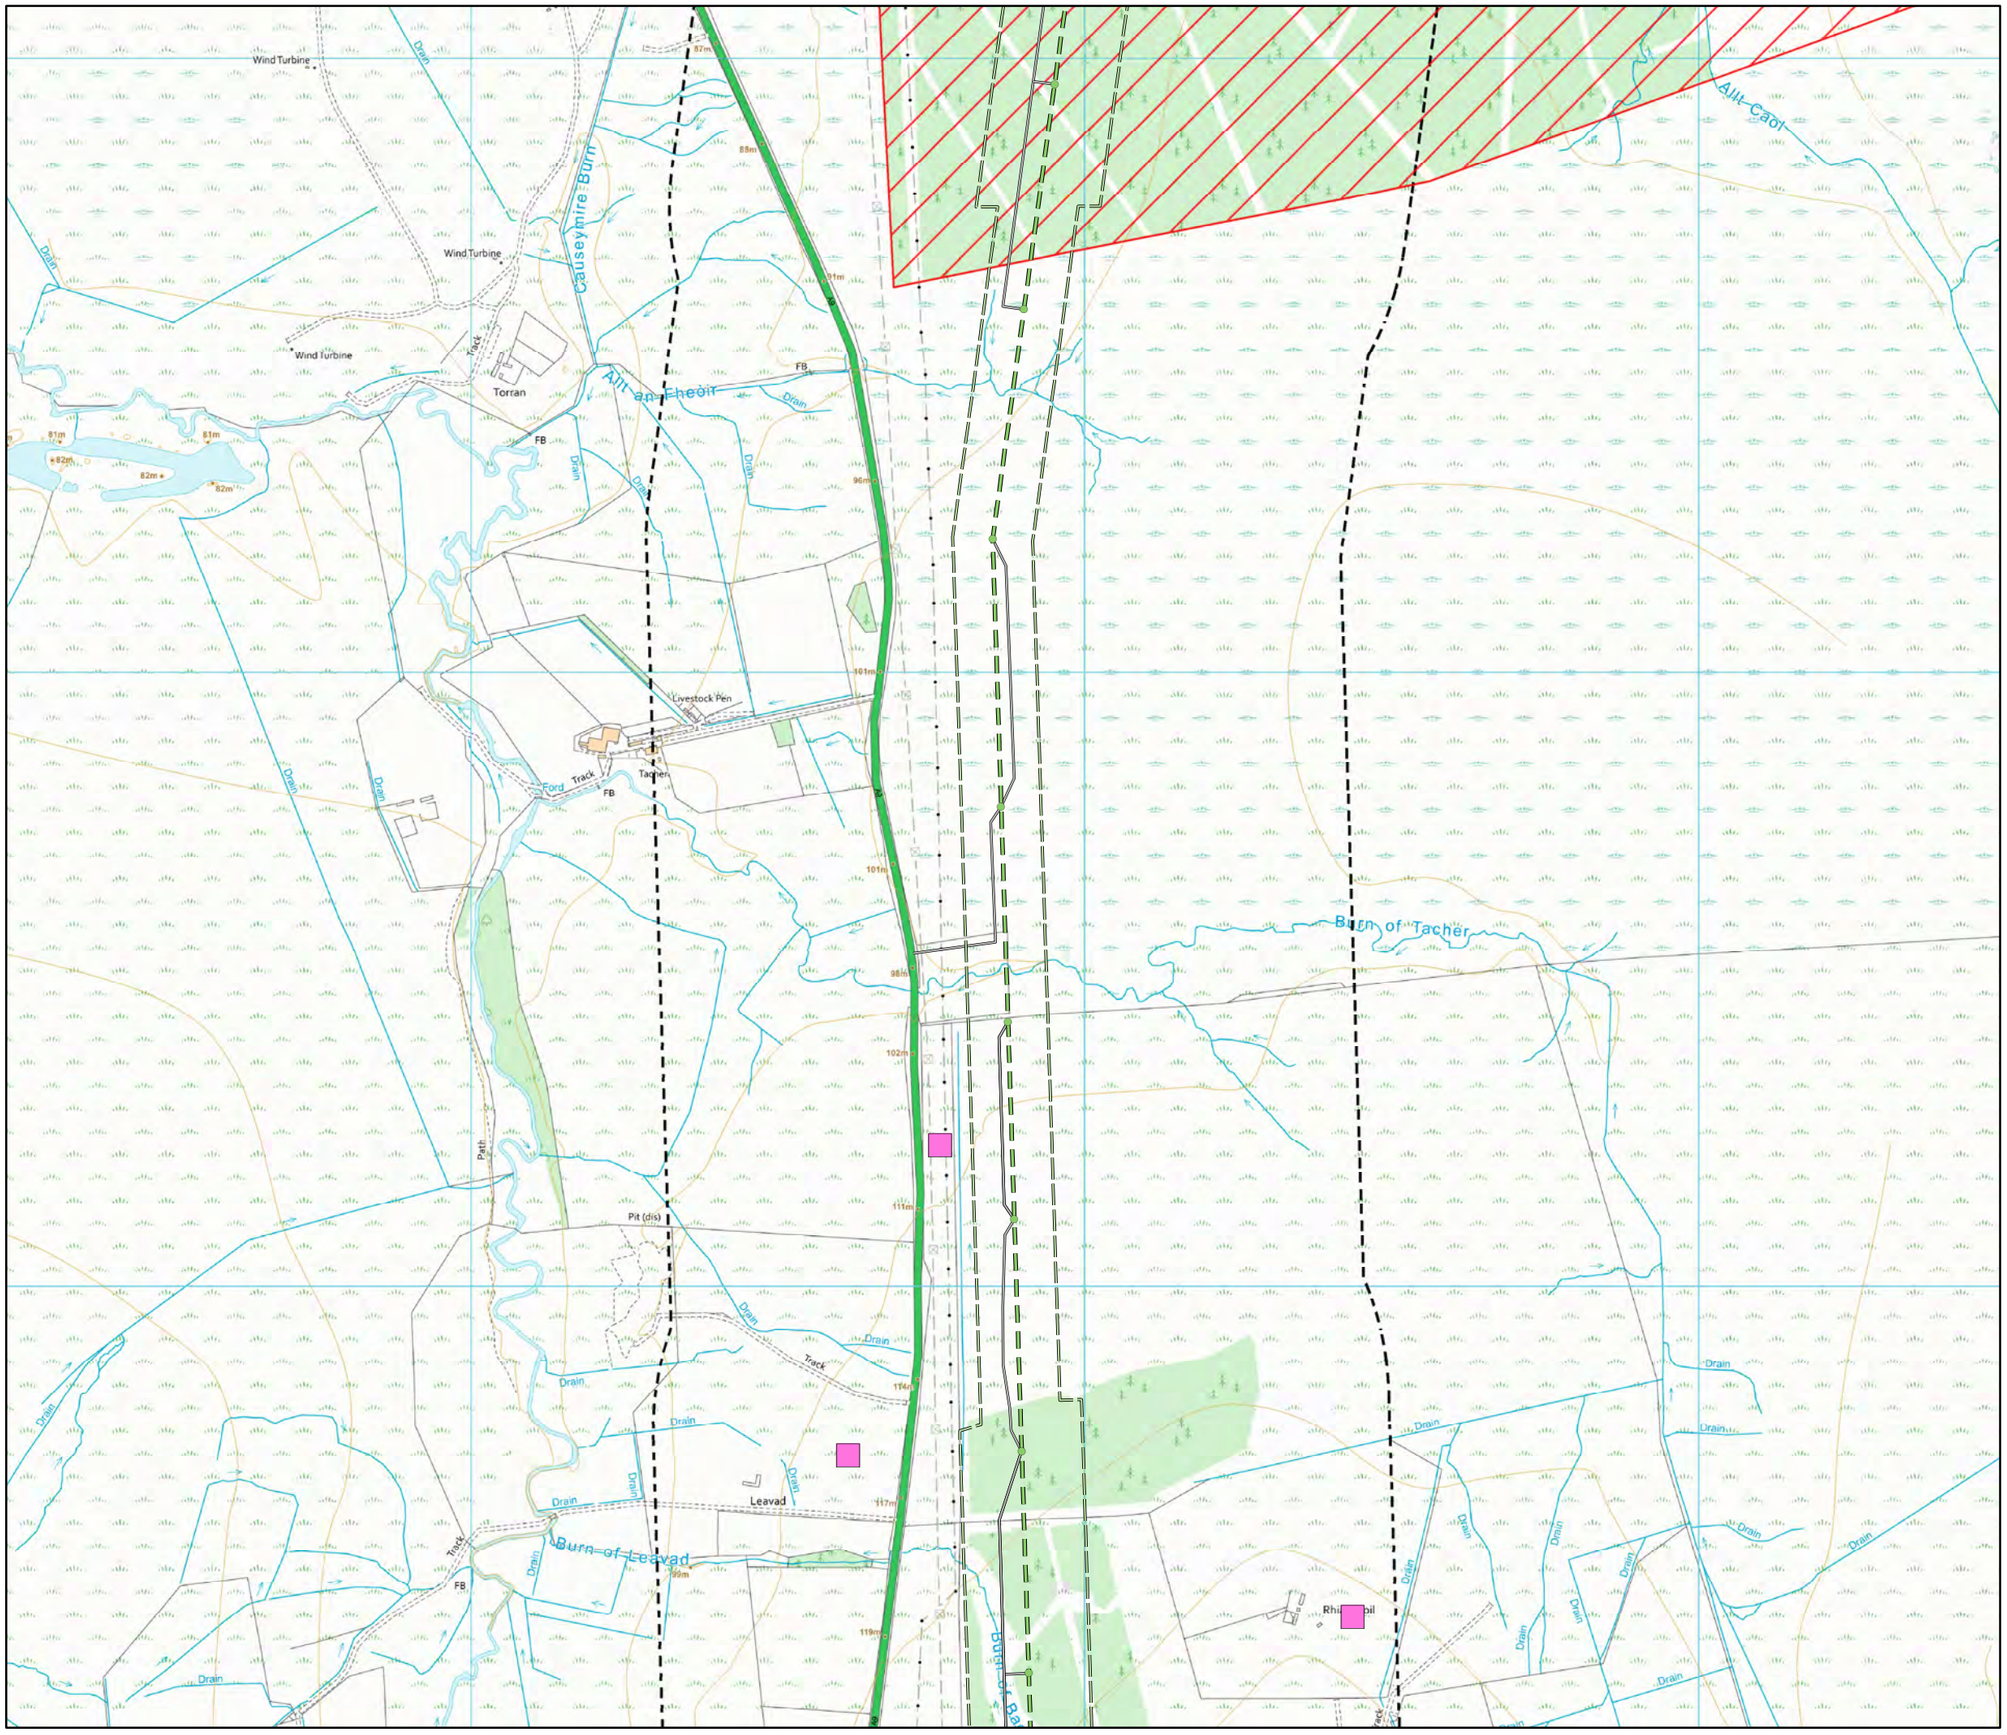

Key

OHL Route Alignment and Tracks

- OHL Alignment
- Limit of Deviation for OHL (LoD)
- 500m buffer from Limit of deviation
- Tower
- Temporary access track
- No Access Areas - surveyed from public roads

Skylark

Breeding Status

- Confirmed
- Probable
- Possible
- Non-breeding

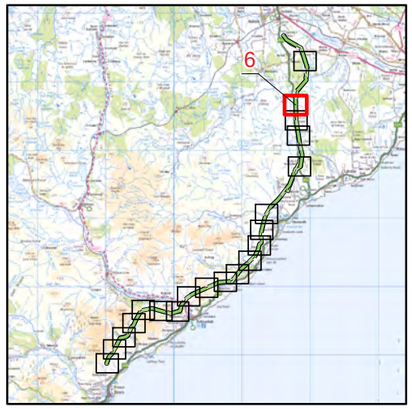

atmos CONSULTING

0 500
Meters

N

Scale @ A3:
1:10,000

© Crown copyright 2025. All rights reserved.
Ordnance survey licence number AC0000808122.

20/01/2025 79300/OR/094e

Drawn by: AF Checked by: TH Approved by: JW

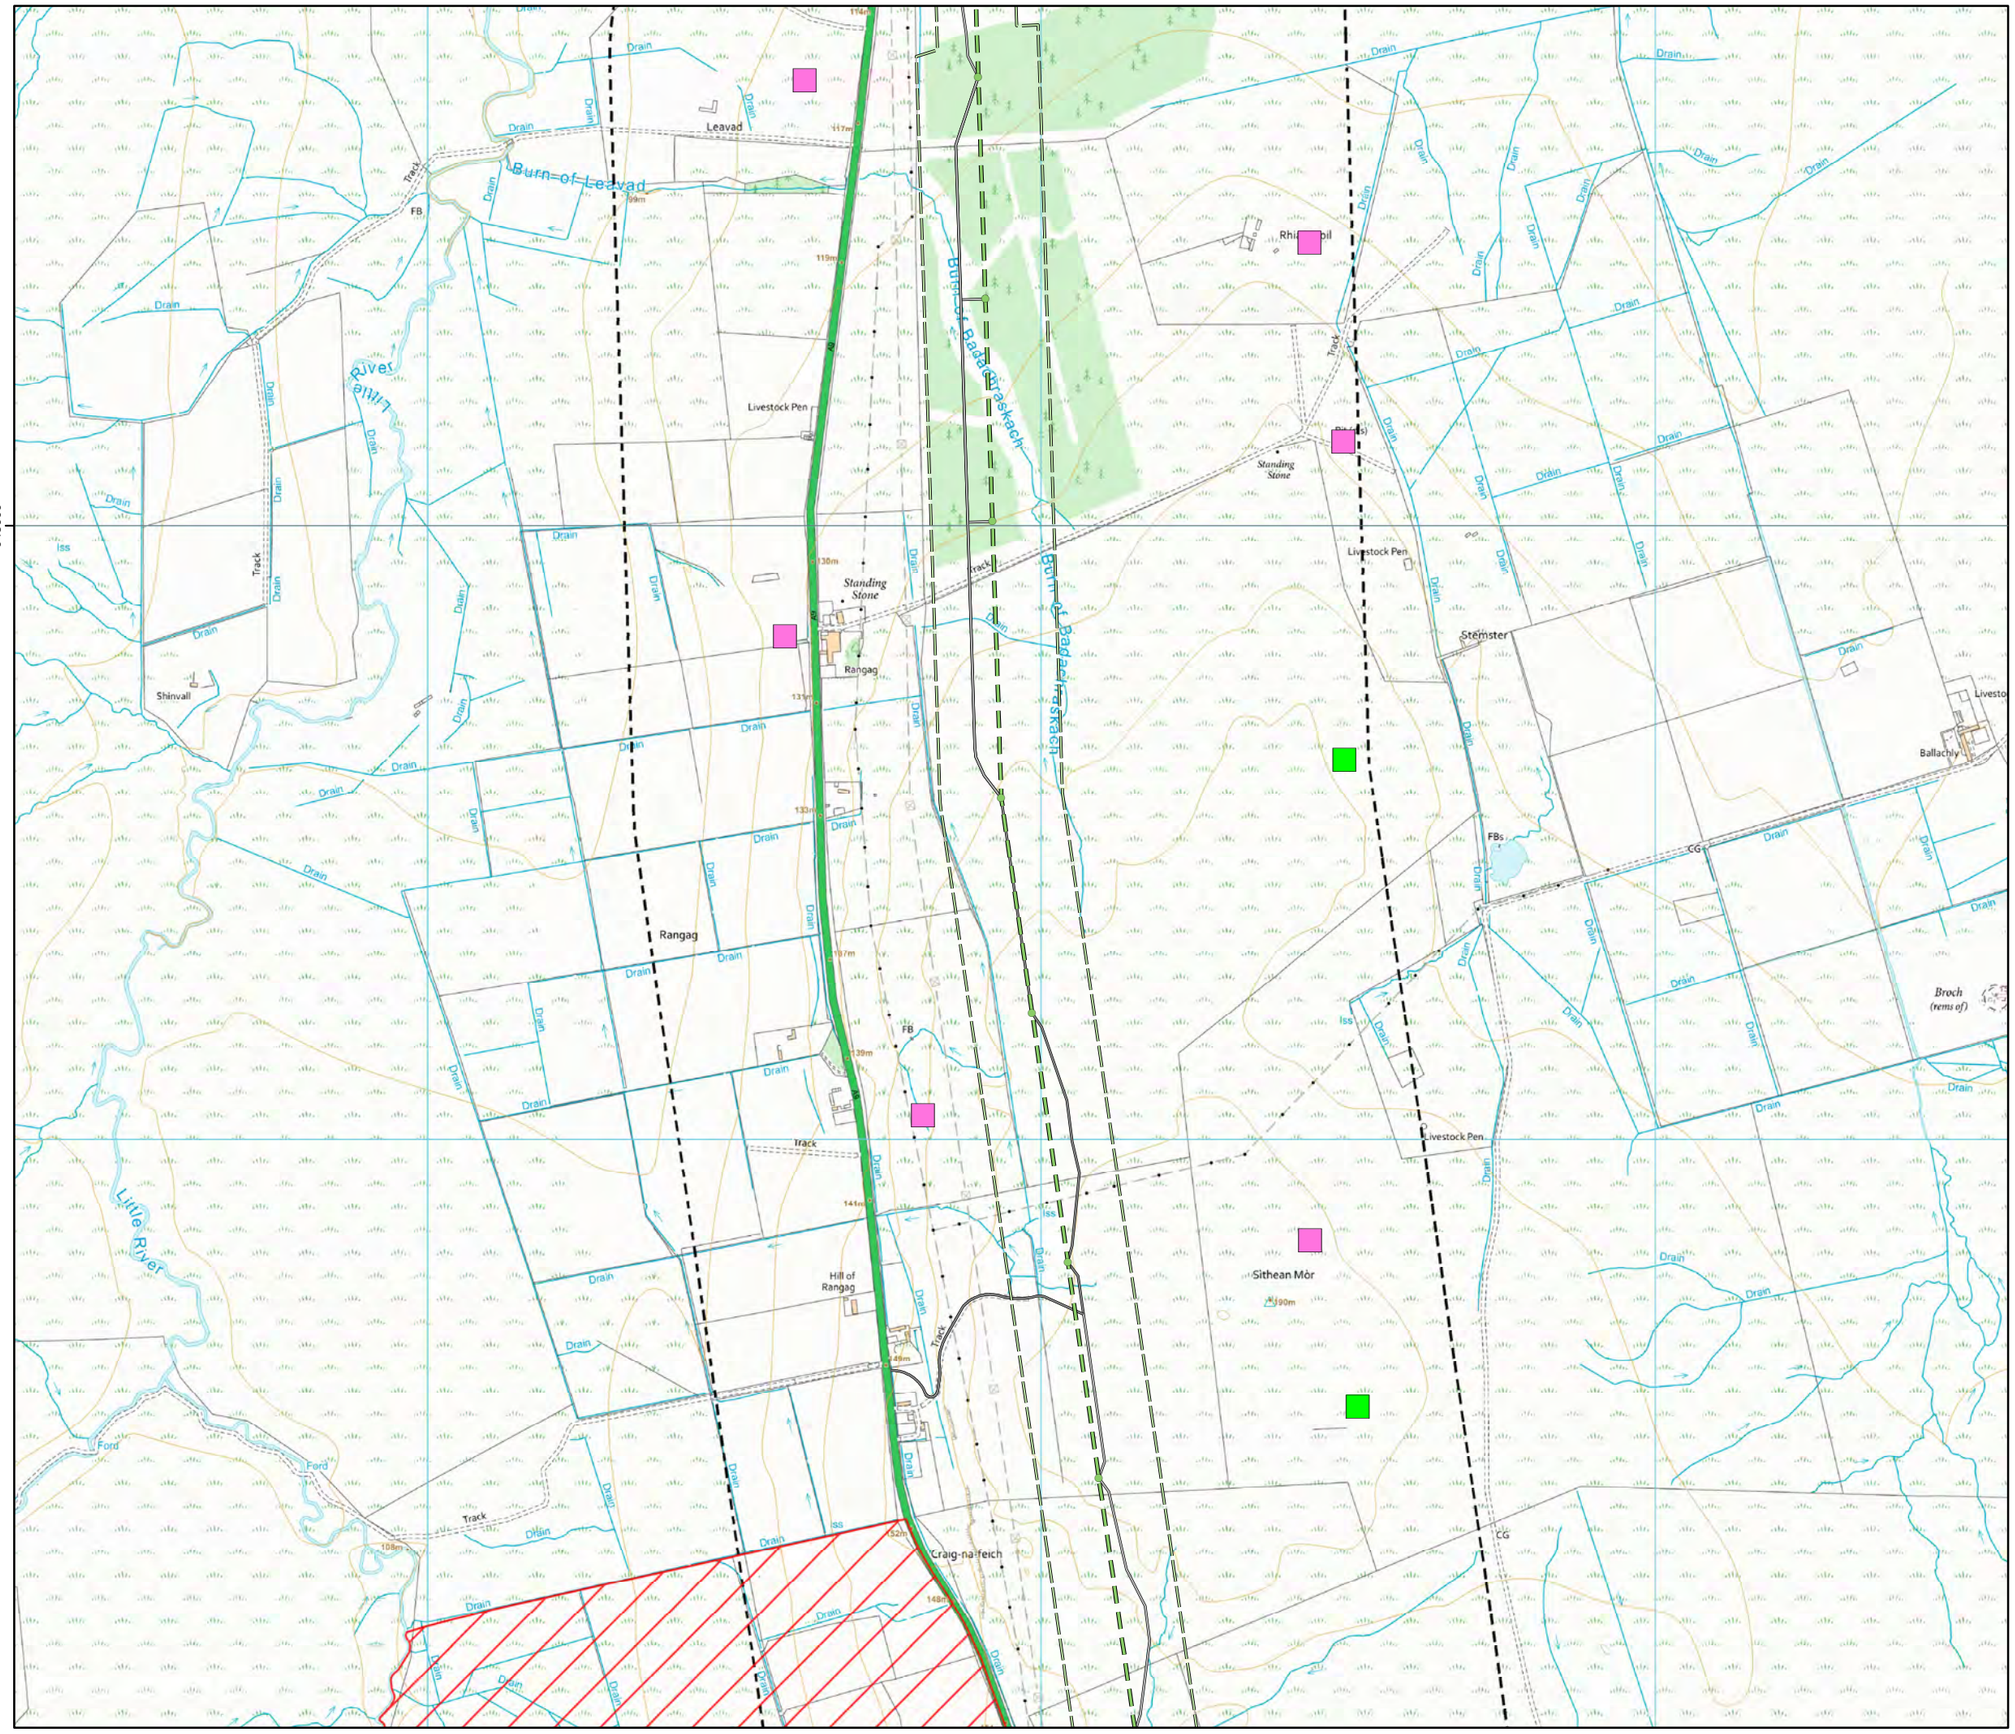

Beauly to Spittal

ERM
Scottish & Southern Electricity Networks TRANSMISSION

Figure 6b
Skylark Breeding Territories - 2024 Map 7

Key

OHL Route Alignment and Tracks

- OHL Alignment
- Limit of Deviation for OHL (LoD)
- 500m buffer from Limit of deviation
- Tower
- Permanent access track
- Temporary access track
- No Access Areas - surveyed from public roads

Skylark

Breeding Status

- Confirmed
- Probable
- Possible
- Non-breeding

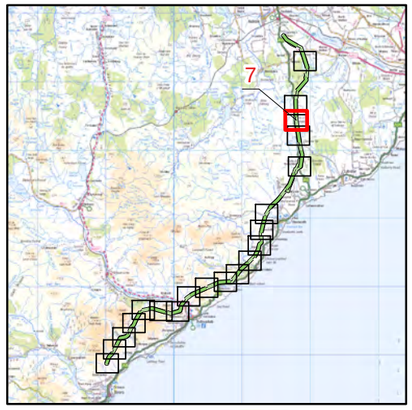

atmos CONSULTING

0 500
Meters

N

Scale @ A3:
1:10,000

© Crown copyright 2025. All rights reserved.
Ordnance survey licence number AC0000808122.

20/01/2025 79300/OR/094e

Drawn by: AF Checked by: TH Approved by: JW

Beauly to Spittal

ERM | Scottish & Southern Electricity Networks TRANSMISSION

Figure 6b
Skylark Breeding
Territories - 2024 Map 8

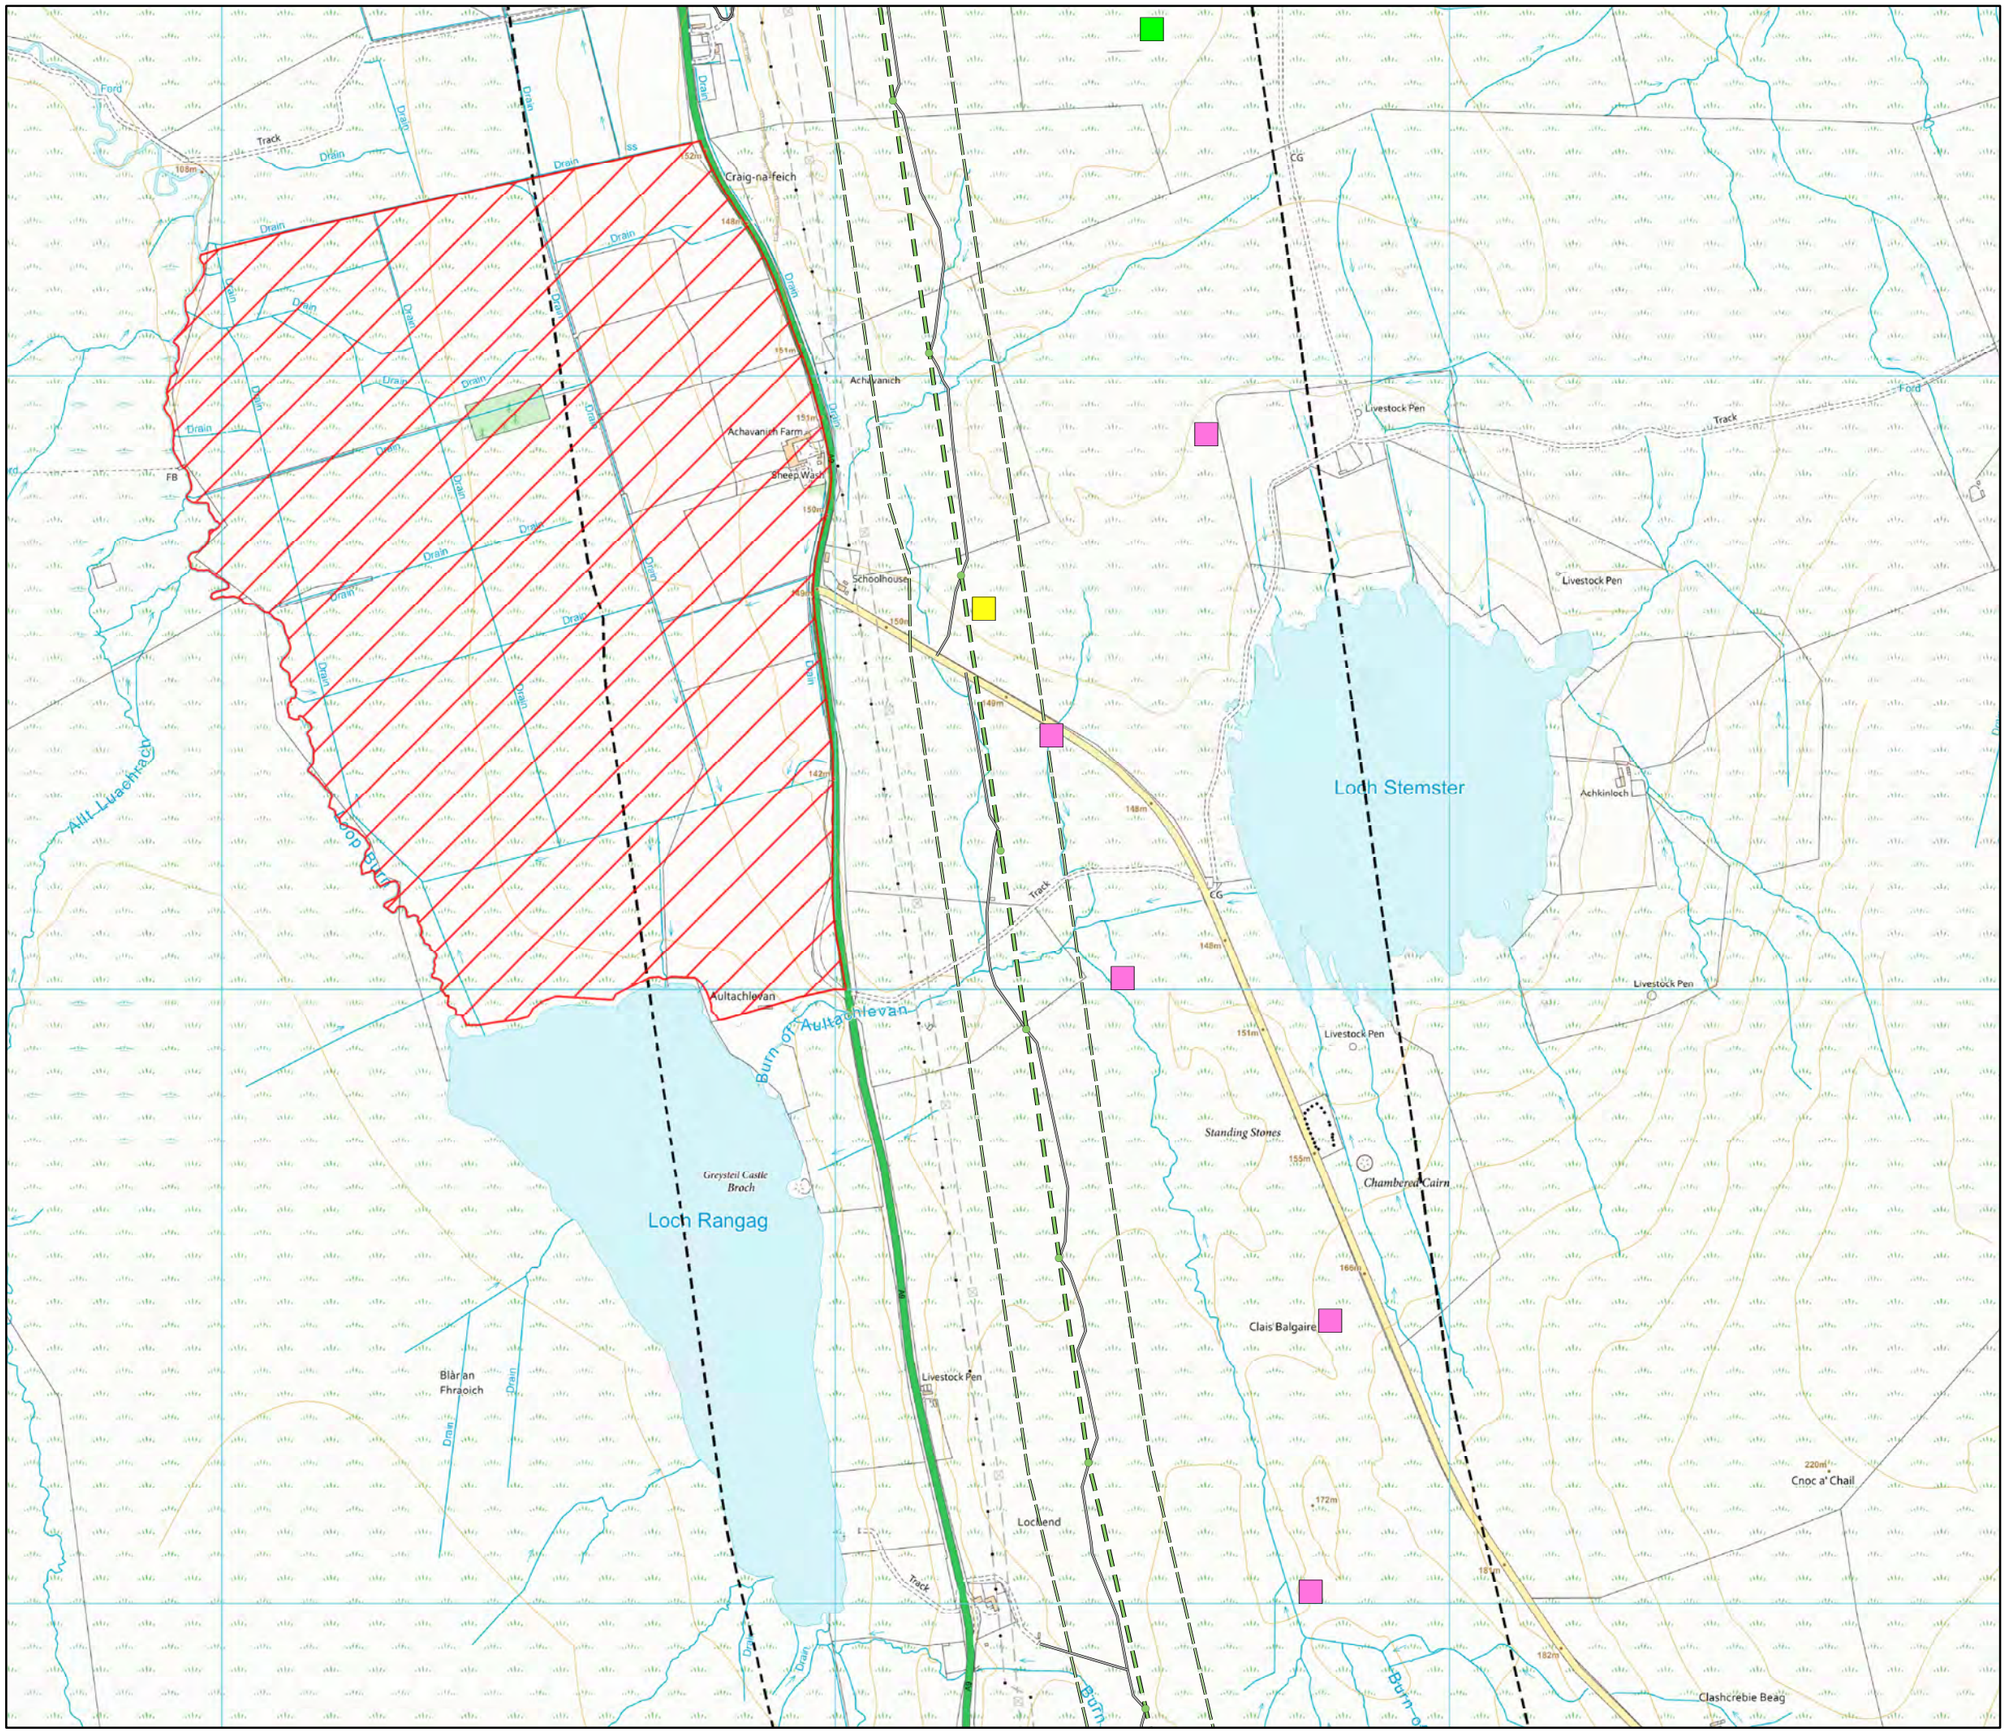

Key

OHL Route Alignment and Tracks

- OHL Alignment
- Limit of Deviation for OHL (LoD)
- 500m buffer from Limit of deviation
- Tower
- Permanent access track
- Temporary access track
- No Access Areas - surveyed from public roads

Skylark

Breeding Status

- Confirmed
- Probable
- Possible
- Non-breeding

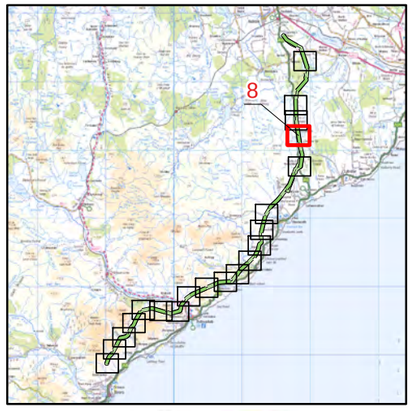

atmos CONSULTING

0 500
Meters

N

Scale @ A3:
1:10,000

© Crown copyright 2025. All rights reserved.
Ordnance survey licence number AC0000808122.

20/01/2025 79300/OR/094e

Drawn by: AF Checked by: TH Approved by: JW

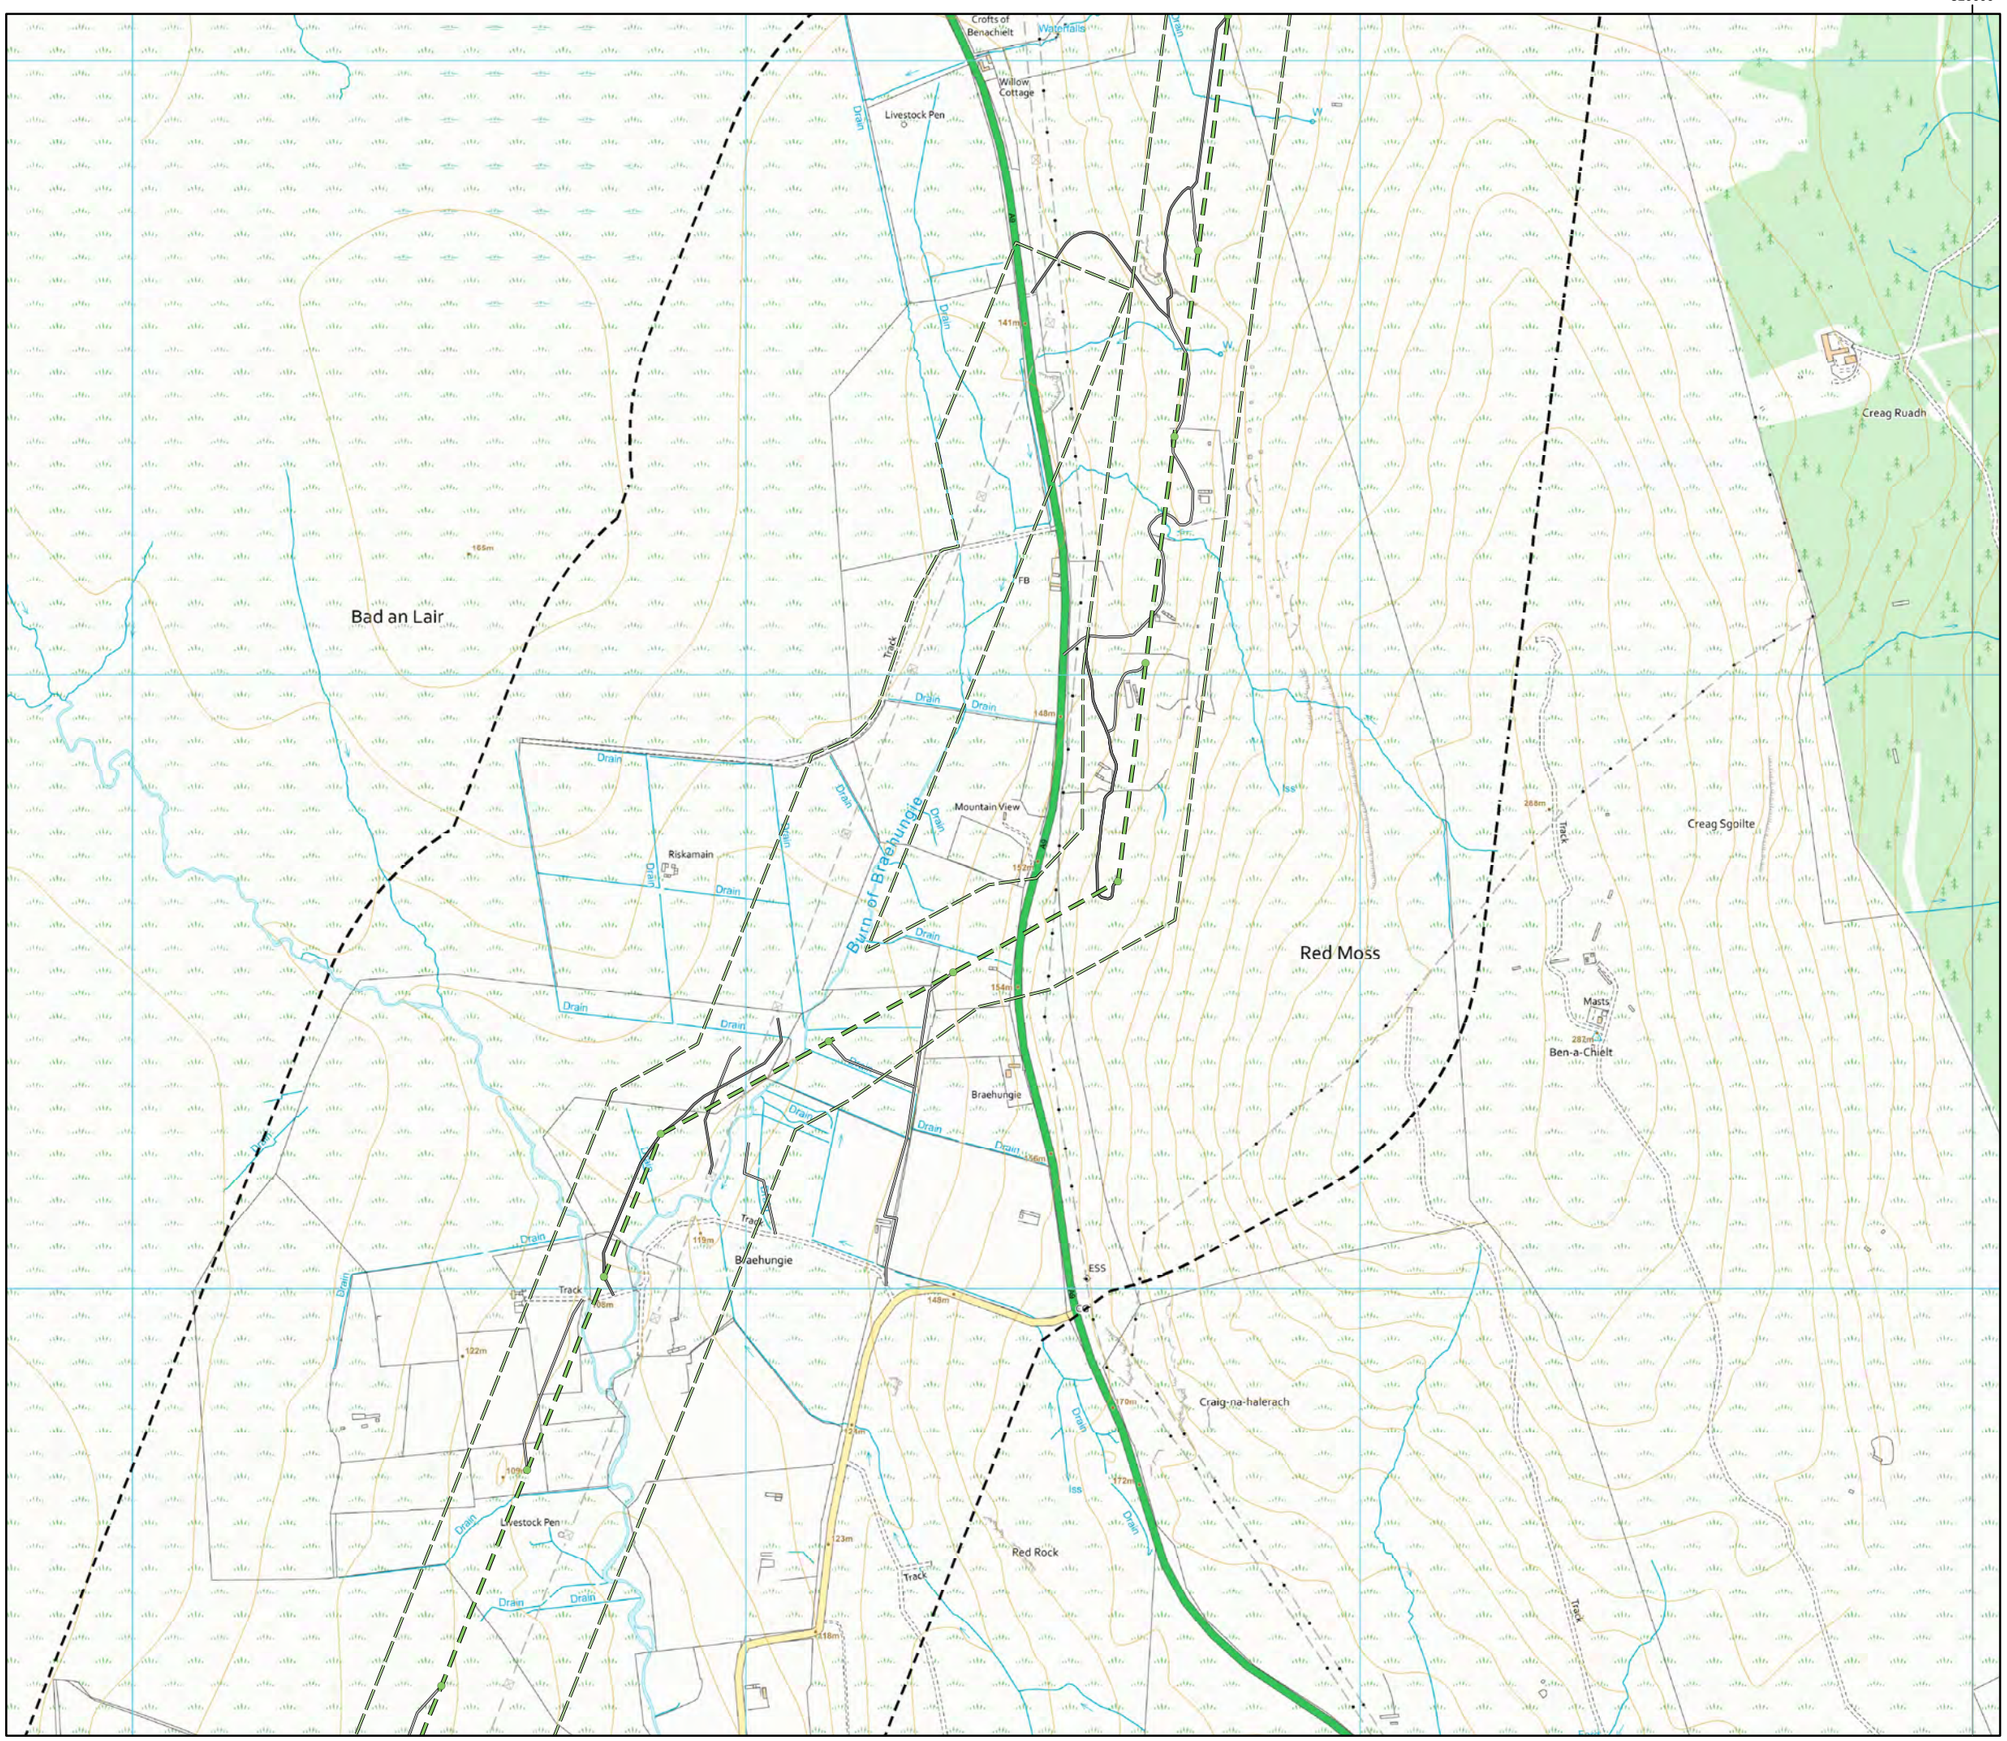

Beauly to Spittal

ERM

Scottish & Southern Electricity Networks TRANSMISSION

Figure 6b
Skylark Breeding Territories - 2024 Map 10

Key

OHL Route Alignment and Tracks

- OHL Alignment
- Limit of Deviation for OHL (LoD)
- 500m buffer from Limit of deviation
- Tower
- Permanent access track
- Temporary access track

Skylark

Breeding Status

- Confirmed
- Probable
- Possible
- Non-breeding

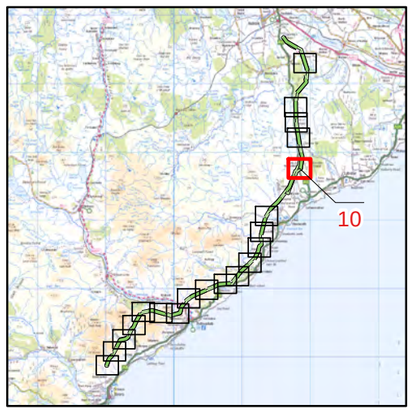

atmos CONSULTING

0 500
Meters

N

Scale @ A3:
1:10,000

© Crown copyright 2025. All rights reserved.
Ordnance survey licence number AC0000808122.

20/01/2025 79300/OR/094e

Drawn by: AF Checked by: TH Approved by: JW

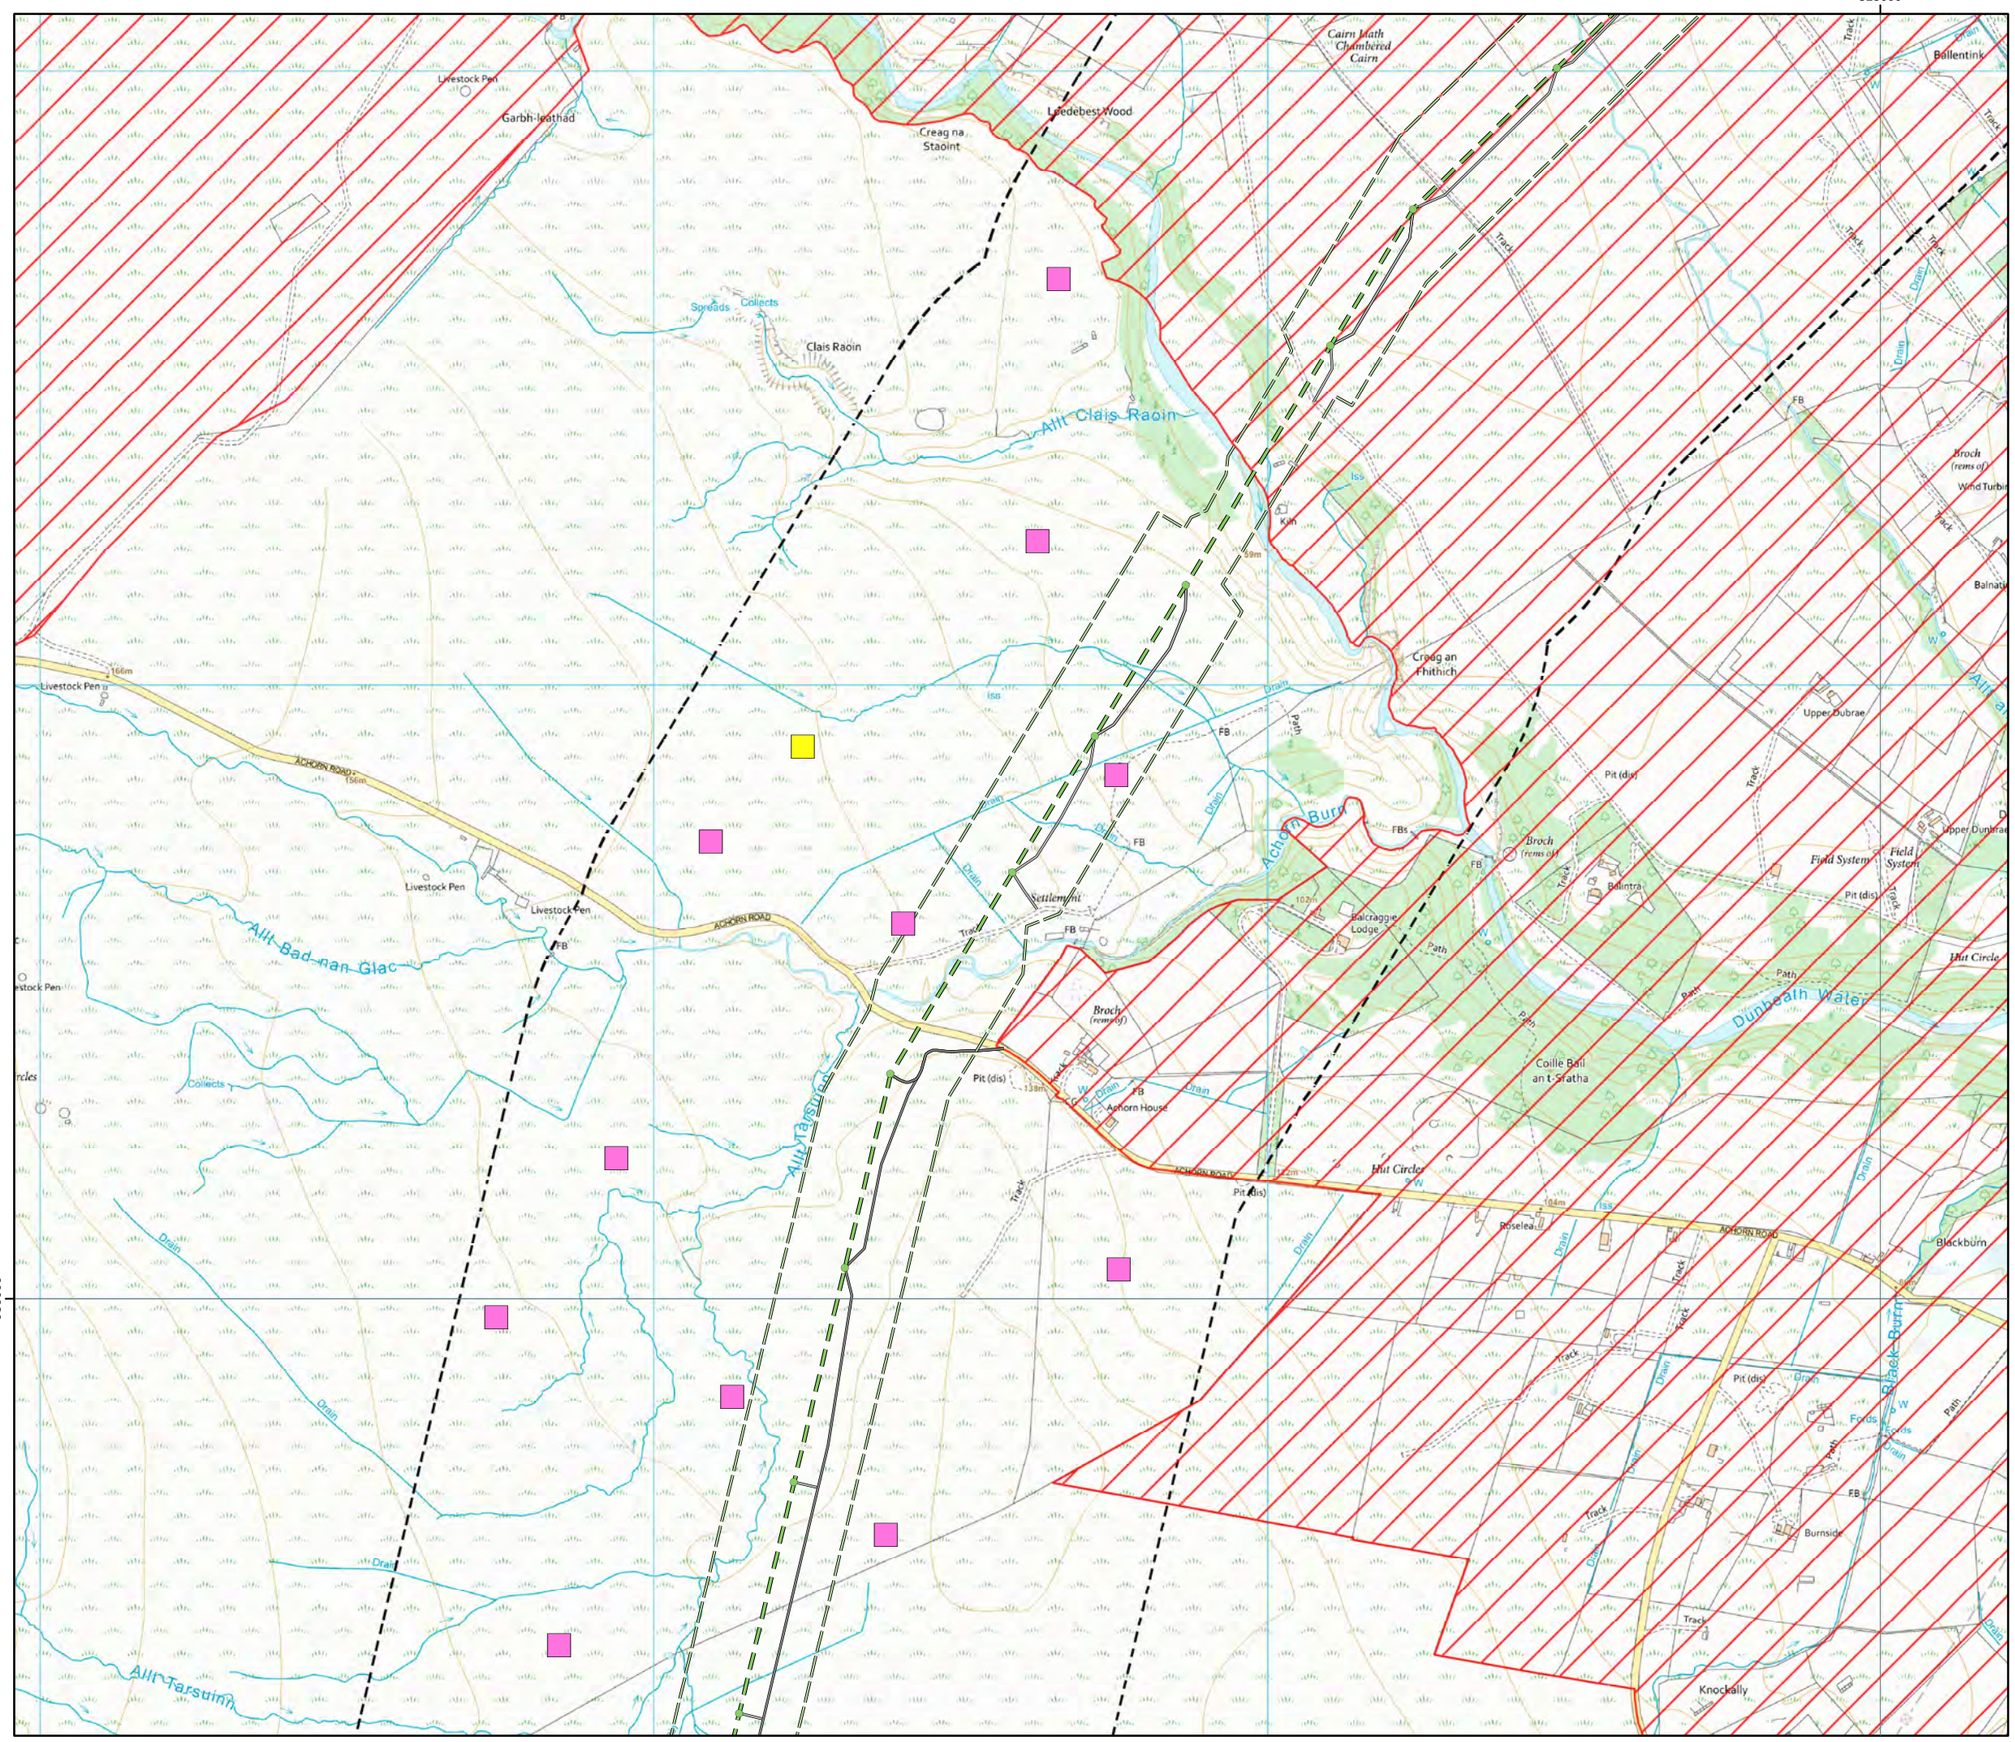

Beauly to Spittal

ERM

Scottish & Southern Electricity Networks TRANSMISSION

Figure 6b
Skylark Breeding Territories - 2024 Map 13

Key

OHL Route Alignment and Tracks

- OHL Alignment
- Limit of Deviation for OHL (LoD)
- 500m buffer from Limit of deviation
- Tower
- Permanent access track
- Temporary access track
- No Access Areas - surveyed from public roads

Skylark

Breeding Status

- Confirmed
- Probable
- Possible
- Non-breeding

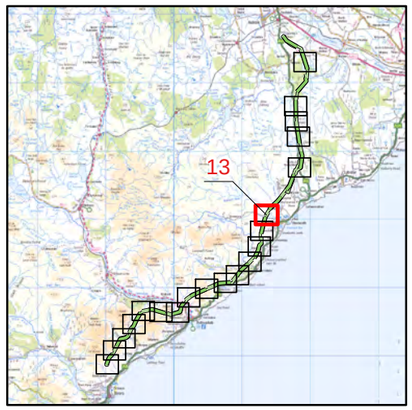

atmos CONSULTING

0 500
Meters

N

Scale @ A3:
1:10,000

© Crown copyright 2025. All rights reserved.
Ordnance survey licence number AC0000808122.

20/01/2025 79300/OR/094e

Drawn by: AF Checked by: TH Approved by: JW

Beauly to Spittal

ERM | Scottish & Southern Electricity Networks TRANSMISSION

Figure 6b
Skylark Breeding
Territories - 2024 Map 14

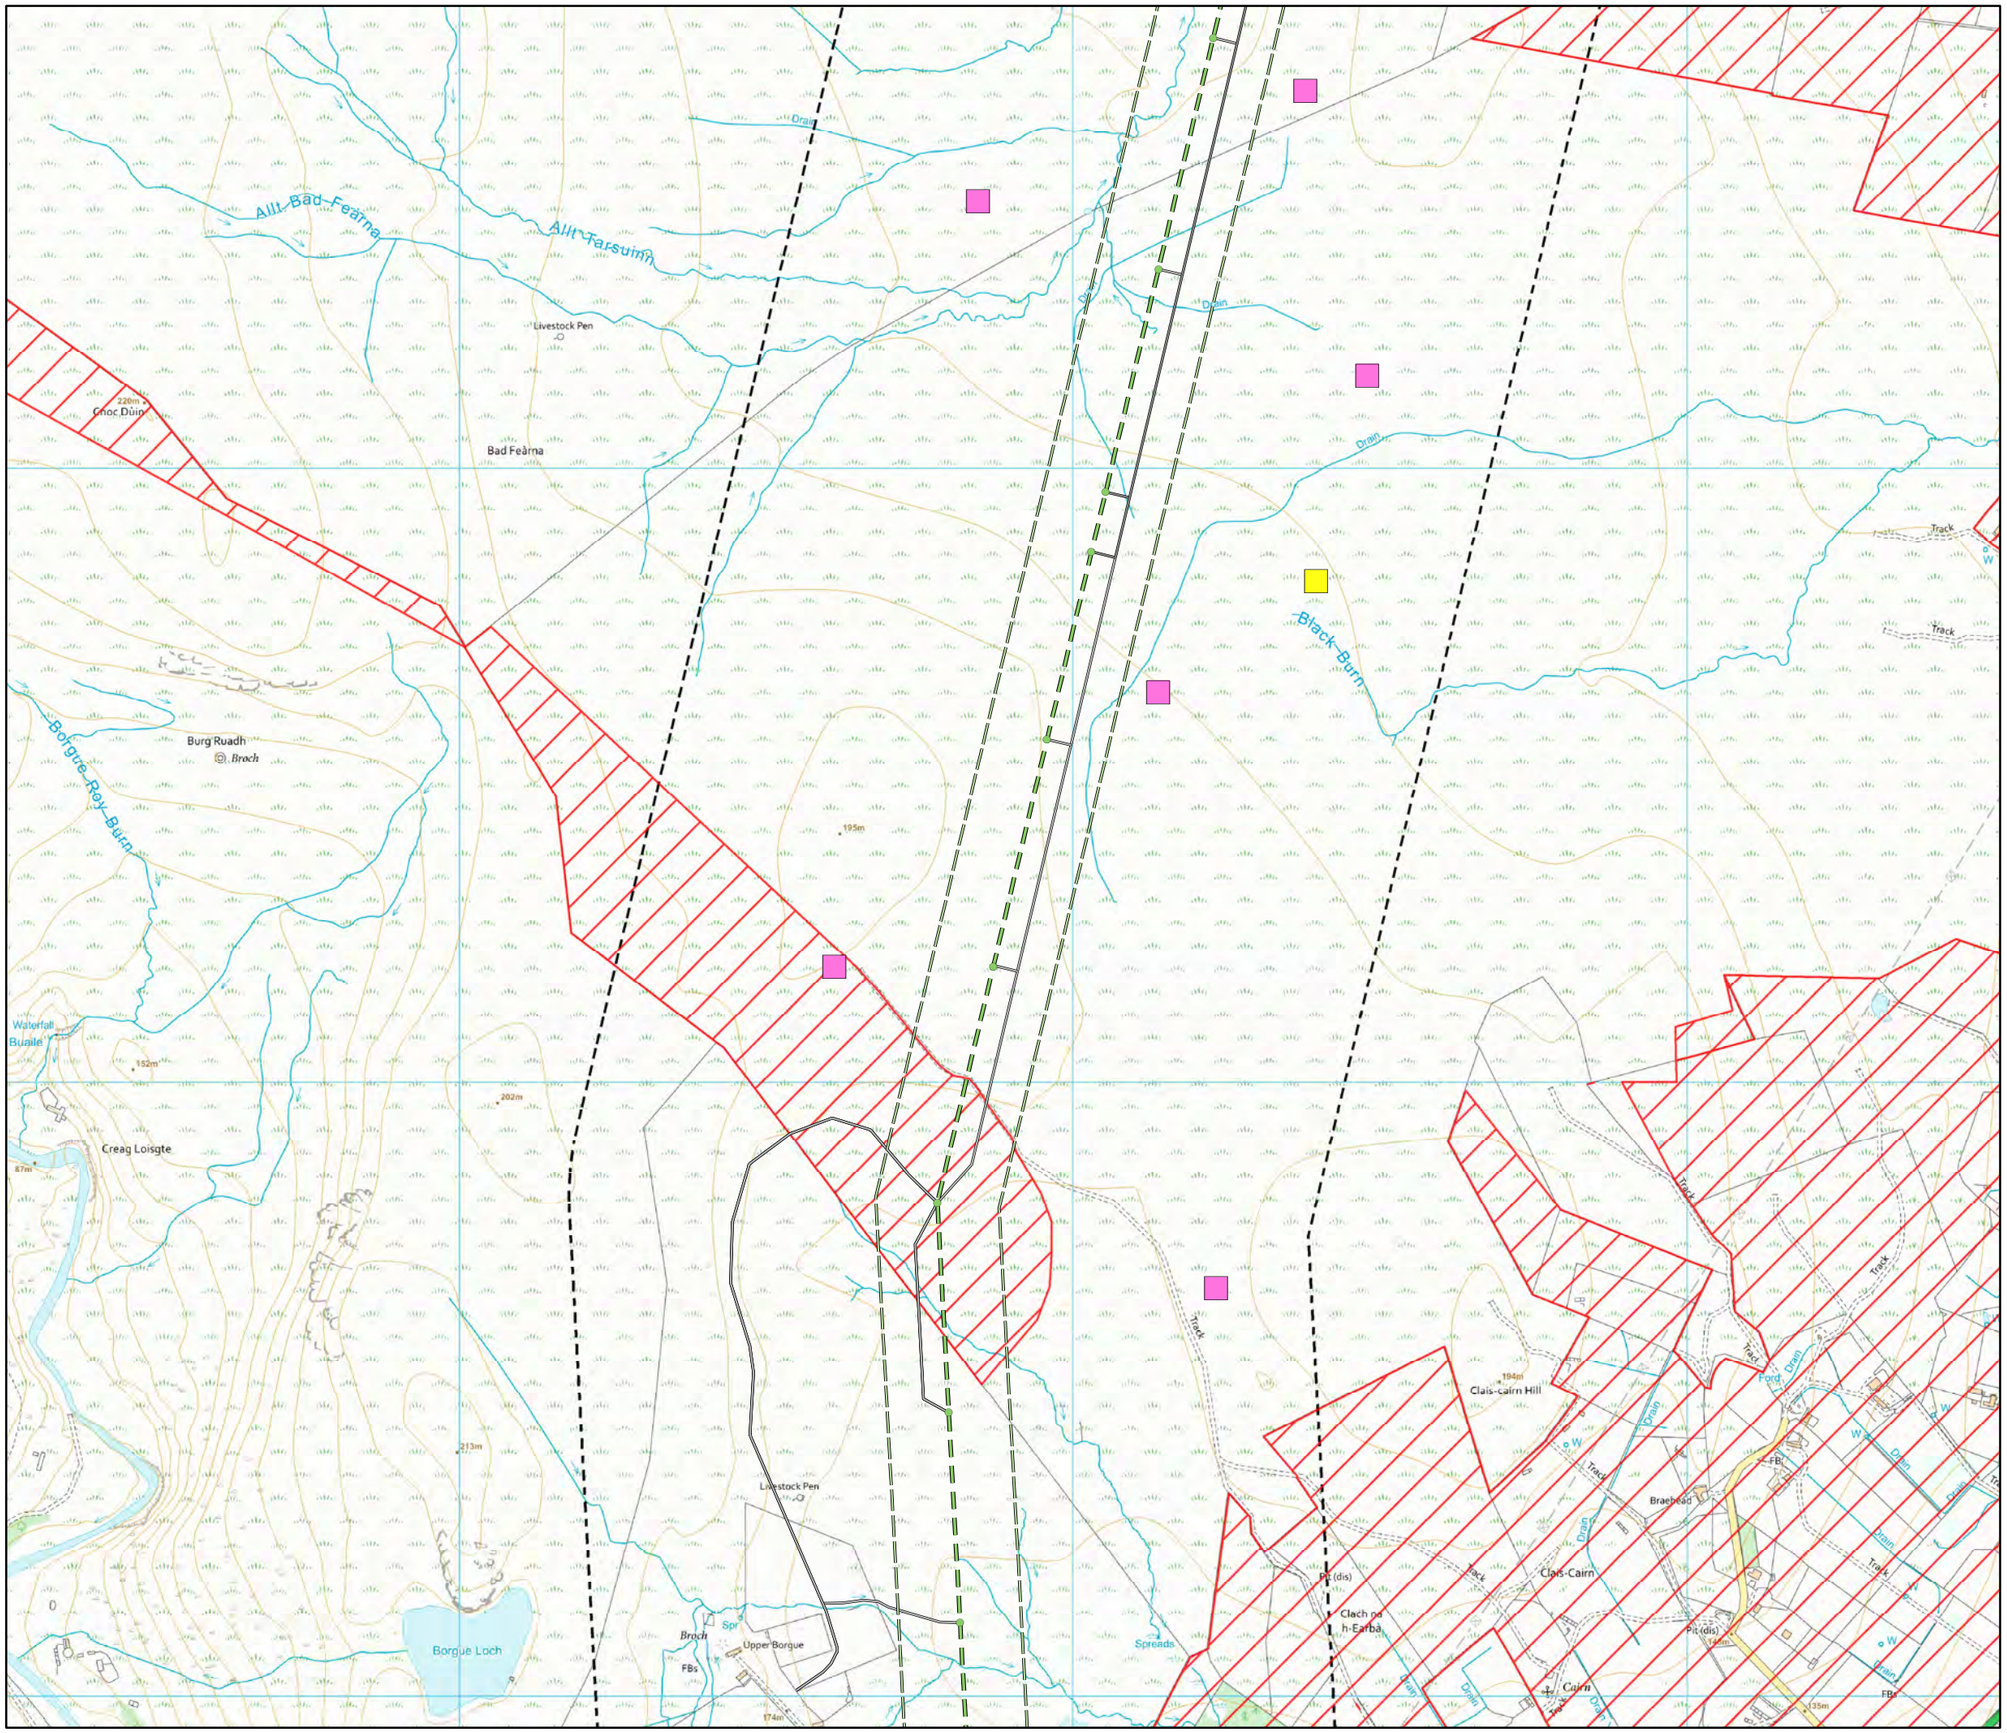

Key

OHL Route Alignment and Tracks

- OHL Alignment
- Limit of Deviation for OHL (LoD)
- 500m buffer from Limit of deviation
- Tower
- Permanent access track
- Temporary access track
- No Access Areas - surveyed from public roads

Skylark

Breeding Status

- Confirmed
- Probable
- Possible
- Non-breeding

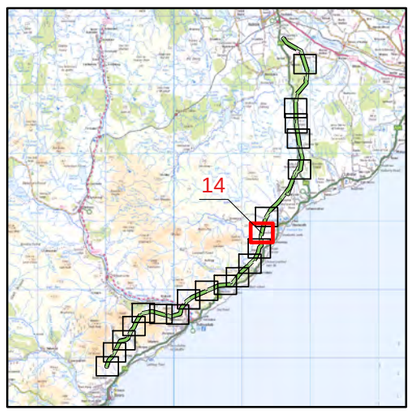

atmos CONSULTING

0 500
Meters

N

Scale @ A3:
1:10,000

© Crown copyright 2025. All rights reserved.
Ordnance survey licence number AC0000808122.

20/01/2025 79300/OR/094e

Drawn by: AF Checked by: TH Approved by: JW

Beauly to Spittal

ERM | Scottish & Southern Electricity Networks TRANSMISSION

Figure 6b
Skylark Breeding
Territories - 2024 Map 15

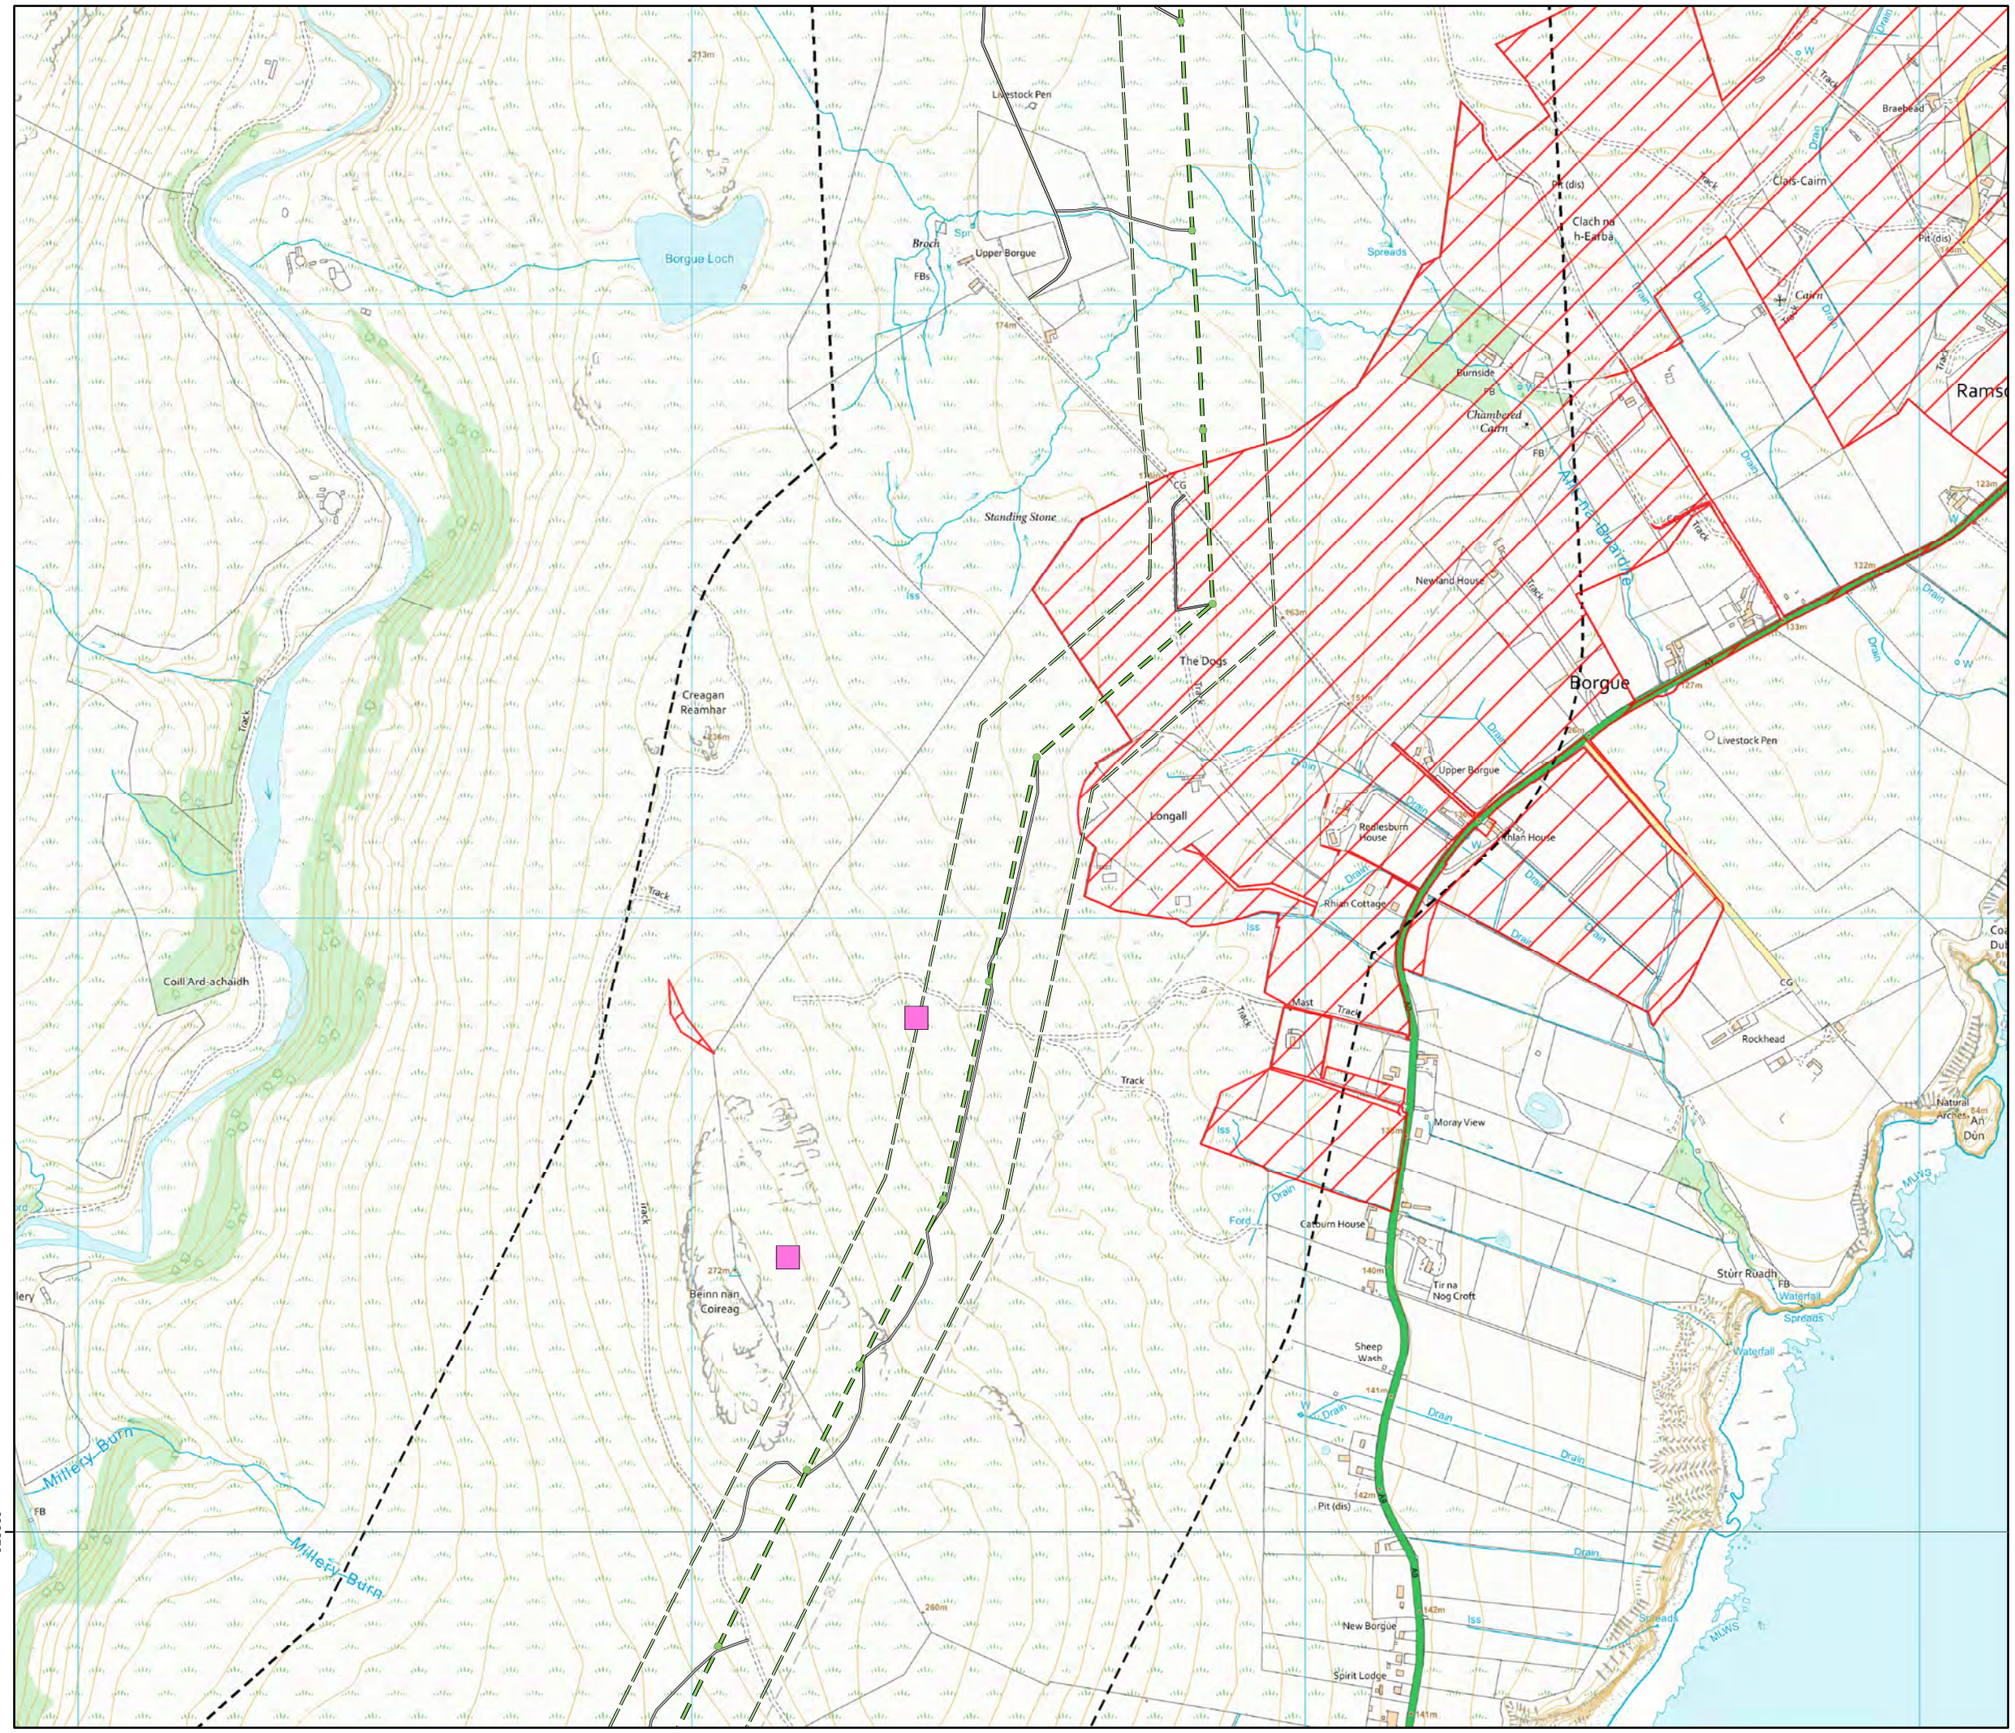

Key

OHL Route Alignment and Tracks

- OHL Alignment
- Limit of Deviation for OHL (LoD)
- 500m buffer from Limit of deviation
- Tower
- Permanent access track
- Temporary access track
- No Access Areas - surveyed from public roads

Skylark

Breeding Status

- Confirmed
- Probable
- Possible
- Non-breeding

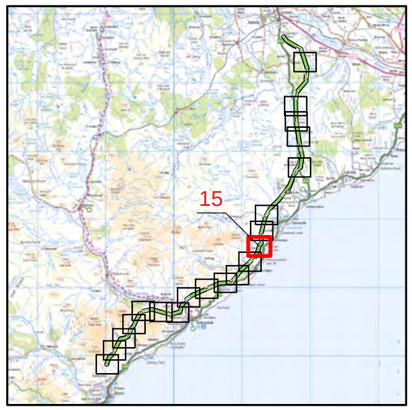

atmos CONSULTING

0 500
Meters

N

Scale @ A3:
1:10,000

© Crown copyright 2025. All rights reserved.
Ordnance survey licence number AC0000808122.

20/01/2025 79300/OR/094e

Drawn by: AF Checked by: TH Approved by: JW

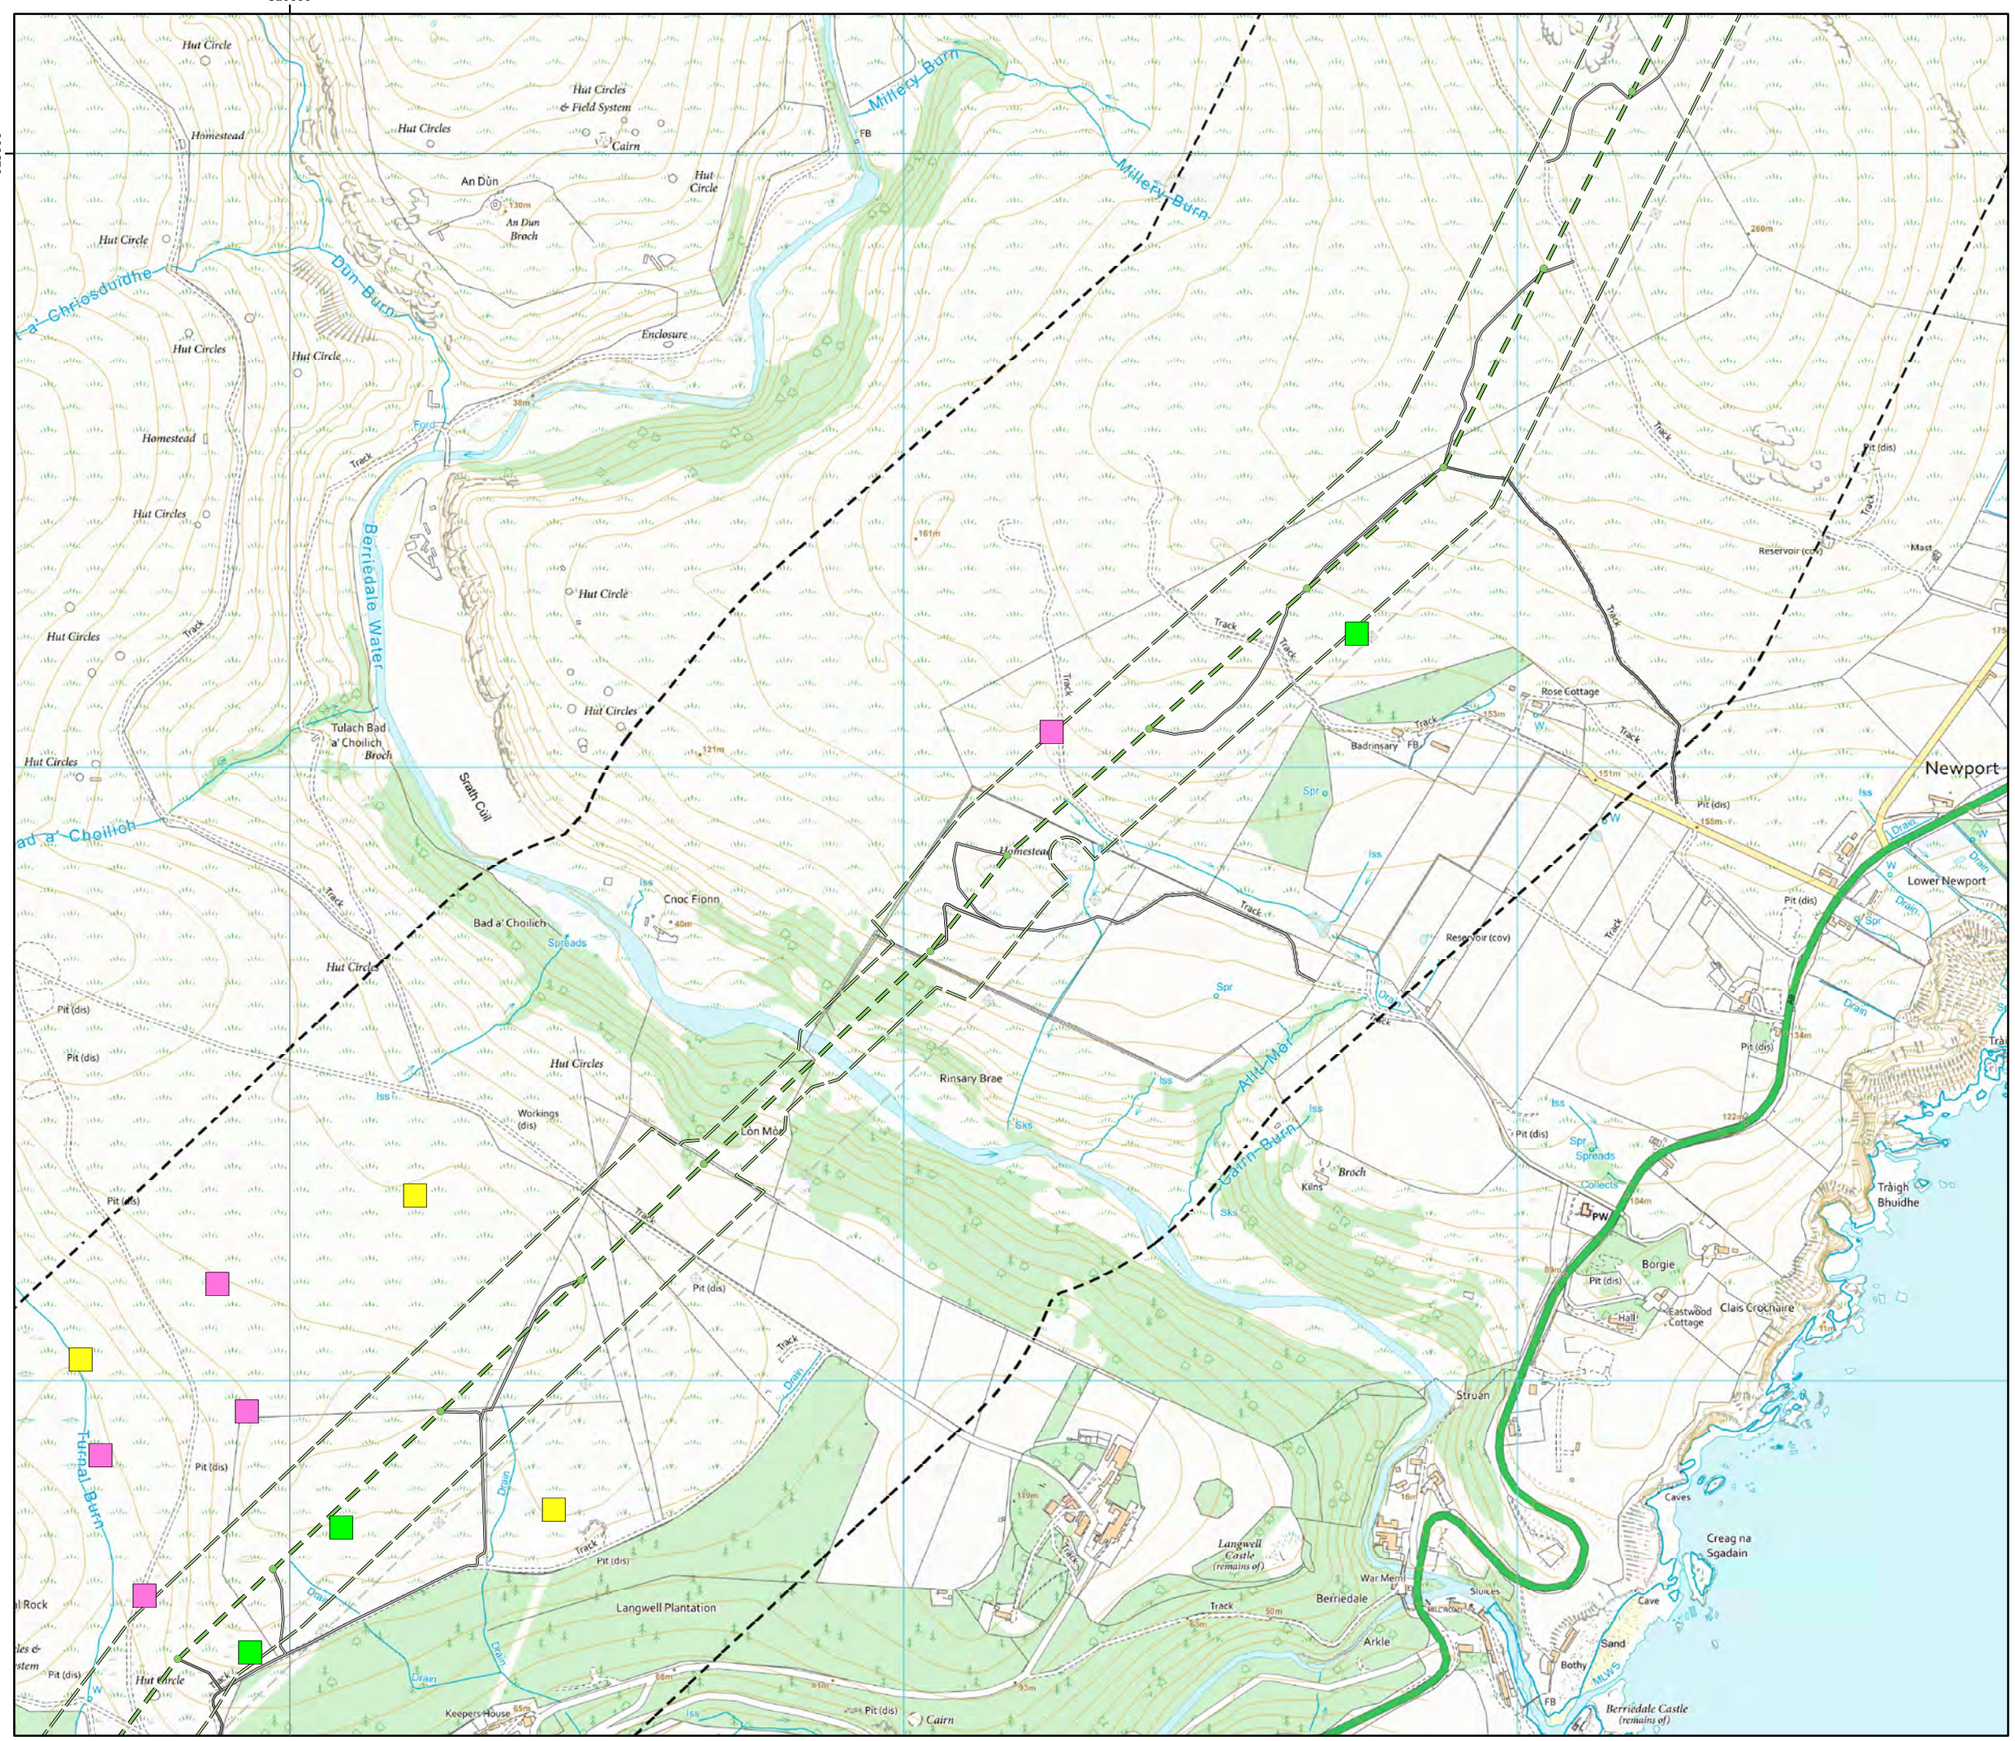

Beauly to Spittal

ERM

Scottish & Southern Electricity Networks TRANSMISSION

Figure 6b
Skylark Breeding Territories - 2024 Map 16

Key

OHL Route Alignment and Tracks

- OHL Alignment
- Limit of Deviation for OHL (LoD)
- 500m buffer from Limit of deviation
- Tower
- Permanent access track
- Temporary access track

Skylark

Breeding Status

- Confirmed
- Probable
- Possible
- Non-breeding

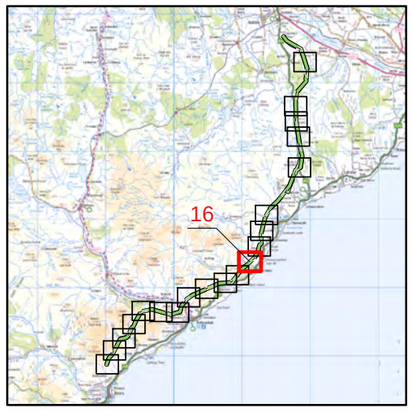

atmos CONSULTING

0 500
Meters

N

Scale @ A3:
1:10,000

© Crown copyright 2025. All rights reserved.
Ordnance survey licence number AC0000808122.

20/01/2025 79300/OR/094e

Drawn by: AF Checked by: TH Approved by: JW