


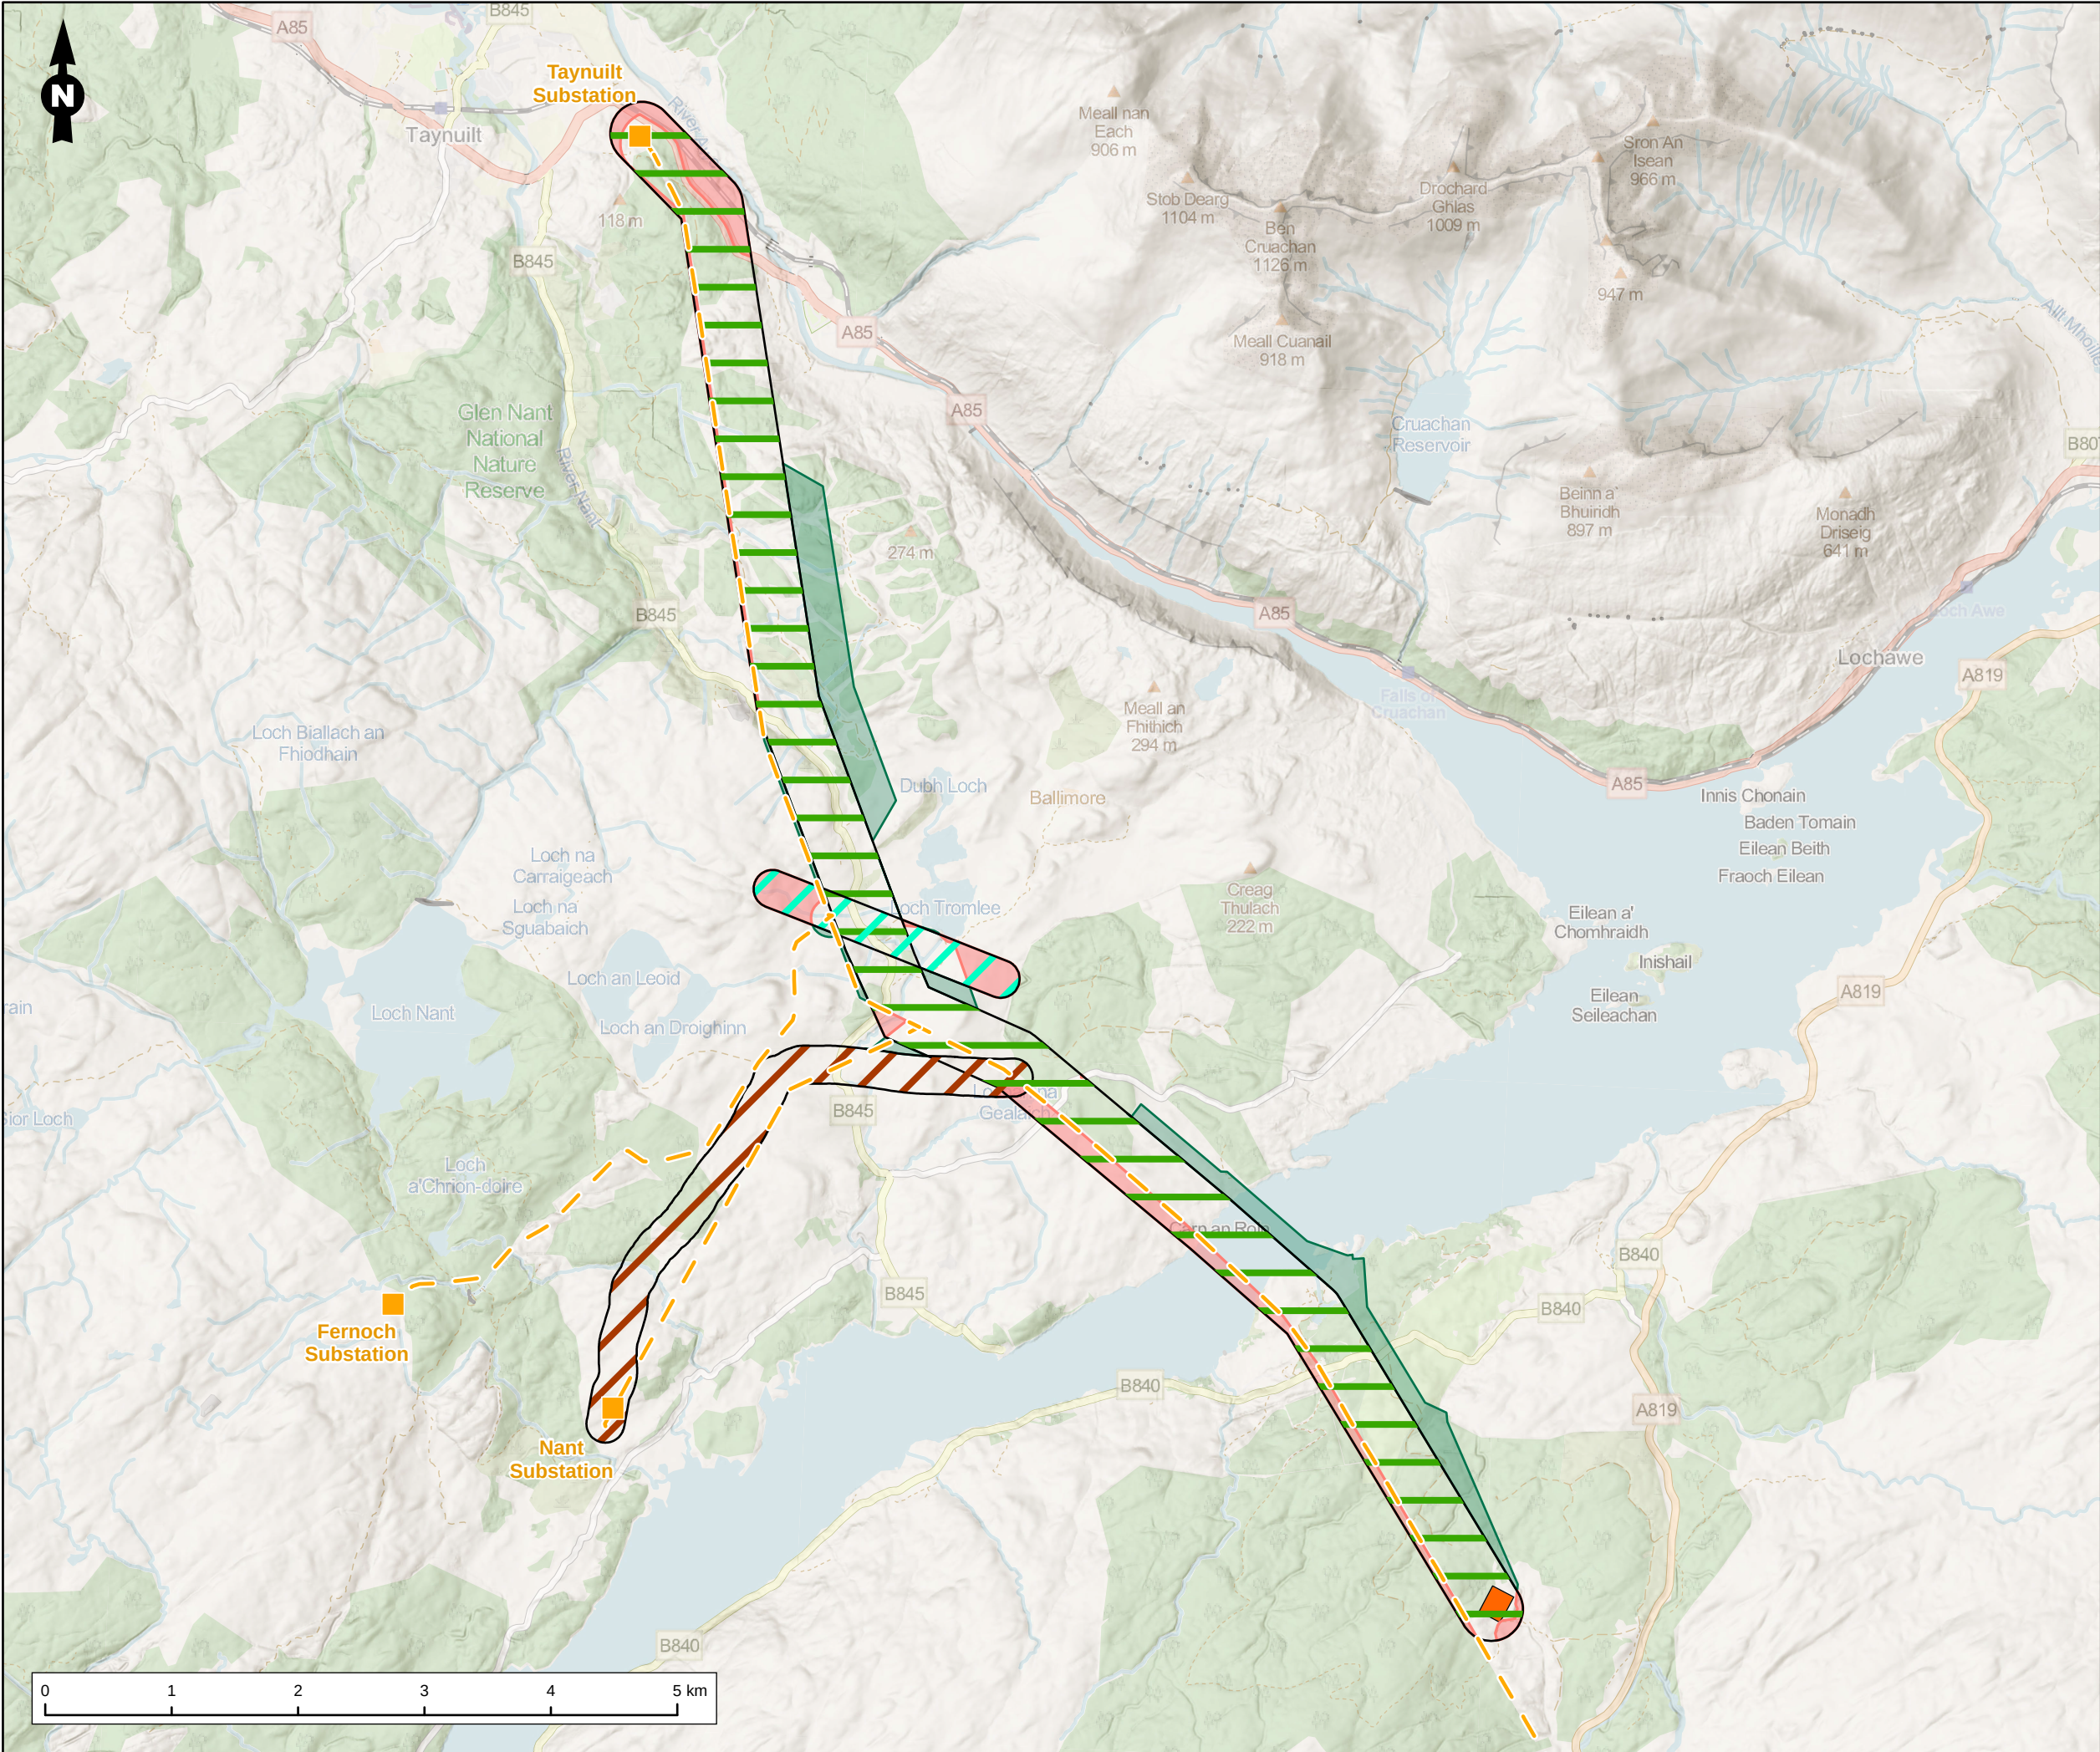

Legend

Route Options

 Femoch Extension Route

 Nant Route Option 2

 Taynuilt to Creag Dhubh Route Option 3

 Preferred Route Additions

 Preferred Route Removals

 Creag Dhubh Substation

Existing Infrastructure

 Substation

 Overhead Line

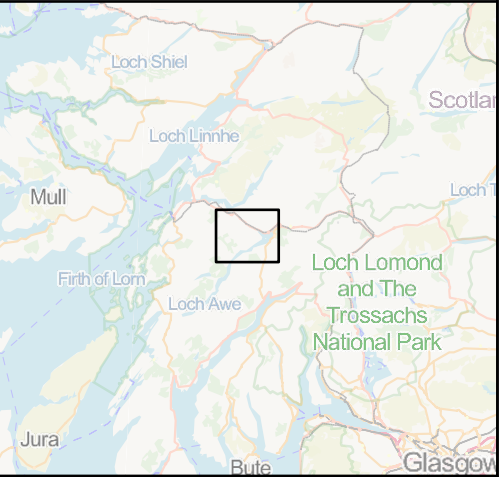


Figure Title		
Preferred Route Option		
Project Name		
LT39 Taynuilt to Creag Dhubh 132kV Overhead Line Reinforcement		
Project No./Filyry ID		
1620016591-255		
Date	Figure No.	Revision
October 2026	3	4.0
Prepared By	Scale	
LAM/FN	1:50,000 @A3	
Client		
SSEN Transmission		
		