Scottish & Southern Electricity Networks
TRANSMISSION

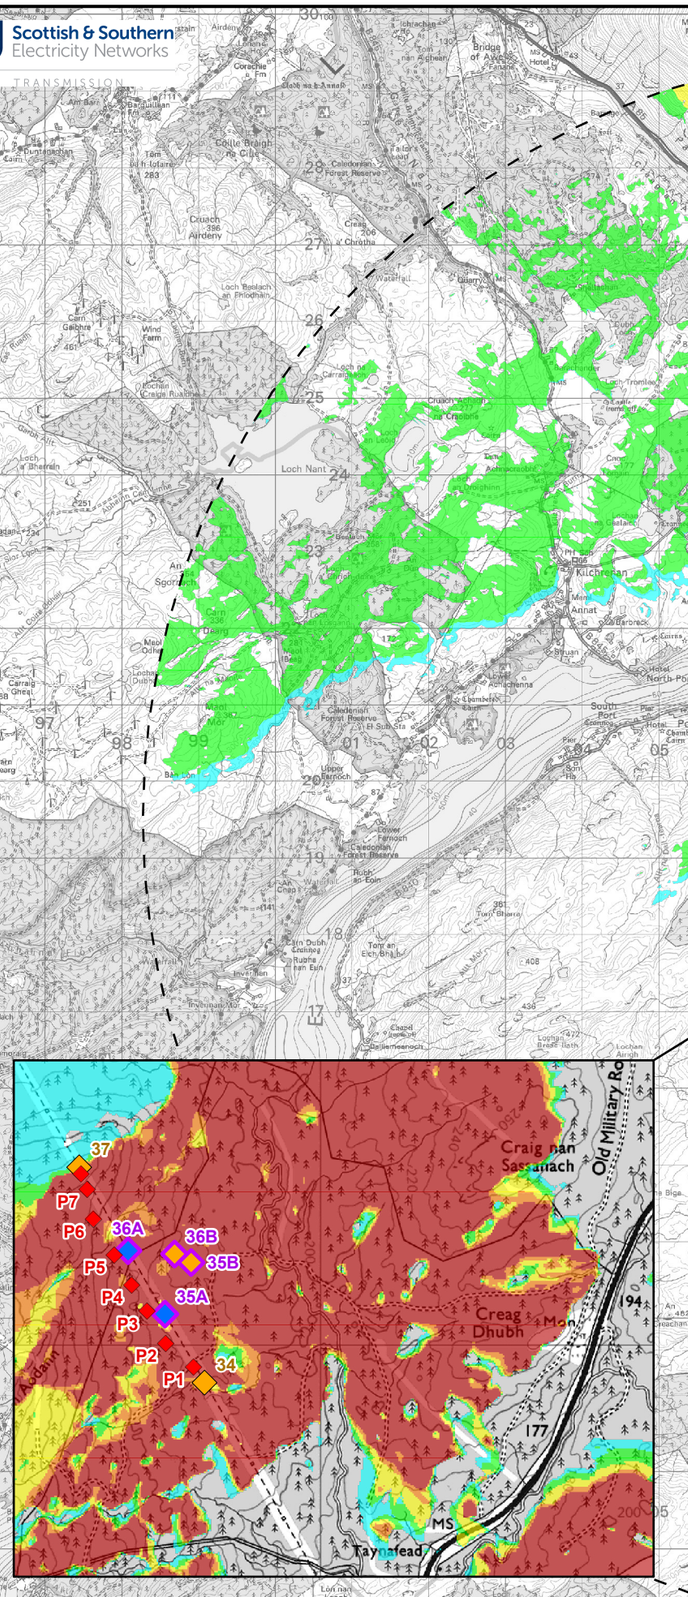

Scale @ A3: 1:80,000
0 0.5 1 2 3 4 5 km

Legend

- Proposed Temporary Diversion Poles
- Proposed Terminal Towers
- New Angle Towers to Replace Existing Online Towers
- Existing Towers
- 10 km Landscape and Visual Appraisal Study Area

Number of Proposed Temporary Diversion Poles (LOD + 20%) Theoretically Visible

- 1
- 2
- 3 - 4
- 5 - 6
- 7 - 8

1. The ZTV analysis does not take into account the screening effect of vegetation, buildings and other surface features.
2. Predicted visibility based on a viewer eye height 2 m above ground.
3. Visibility calculated using Ordnance Survey Terrain 5 DTM on a 5m Grid.
4. Effect of earth curvature and light refraction is included.

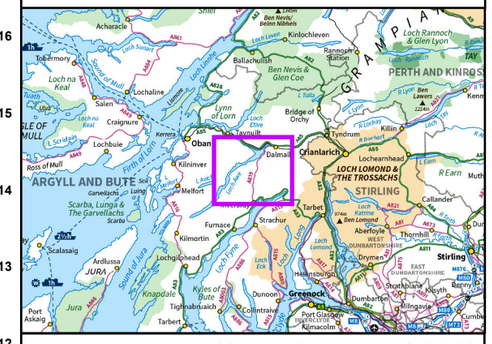

Reproduced by permission of Ordnance Survey on behalf of HMSO. Crown copyright and database right 2023 all rights reserved. Ordnance Survey Licence number EL273236.

Project No: LT000029
Project: 1700003673

Title:
Inveraray – Taynuilt Tie-In to Creag Dhubh Substation

Figure 5.2b: ZTV - Proposed Development Temporary Poles (+ 20% LOD)

Drawn by: AB Date: 10/02/2023

Drawing: R170_3673_ITEITW_Fig5.2b_ZTVPropDevTempPoles_B